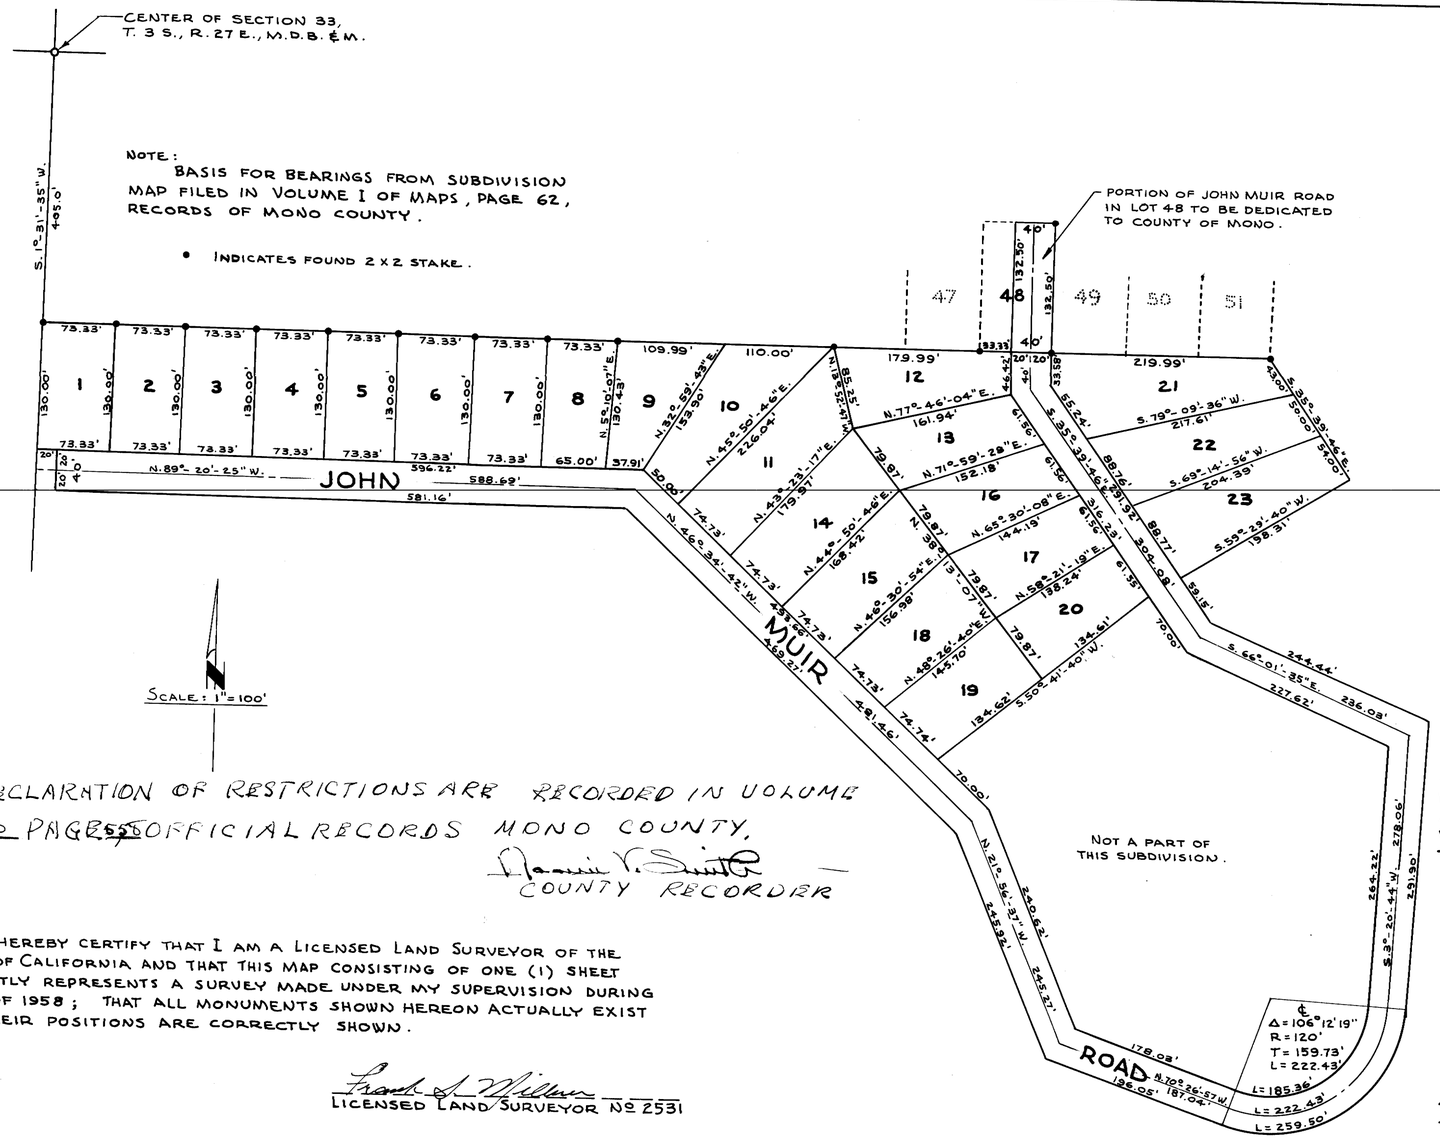

NOTE:
BASIS FOR BEARINGS FROM SUBDIVISION MAP FILED IN VOLUME I OF MAPS, PAGE 62, RECORDS OF MONO COUNTY.

• INDICATES FOUND 2 X 2 STAKE.

DECLARATION OF RESTRICTIONS ARE RECORDED IN VOLUME 40 PAGE 555 OFFICIAL RECORDS MONO COUNTY,

Naomi V. Smith
COUNTY RECORDER

I HEREBY CERTIFY THAT I AM A LICENSED LAND SURVEYOR OF THE STATE OF CALIFORNIA AND THAT THIS MAP CONSISTING OF ONE (1) SHEET CORRECTLY REPRESENTS A SURVEY MADE UNDER MY SUPERVISION DURING JUNE OF 1958; THAT ALL MONUMENTS SHOWN HEREON ACTUALLY EXIST AND THEIR POSITIONS ARE CORRECTLY SHOWN.

Frank L. Millner
LICENSED LAND SURVEYOR Nº 2531

STATE OF CALIFORNIA
COUNTY OF MONO } SS.

I Geo. C. DeLong Jr. COUNTY AUDITOR OF THE SAID COUNTY OF MONO, DO HEREBY CERTIFY THAT ACCORDING TO THE RECORDS OF THIS OFFICE THERE ARE NO LIENS AGAINST THE LANDS SHOWN ON THIS MAP, OR ANY PART THEREOF, FOR UNPAID STATE OR COUNTY TAXES OR SPECIAL ASSESSMENTS COLLECTED AS TAXES, EXCEPT TAXES OR SPECIAL ASSESSMENTS COLLECTED AS TAXES NOT YET DUE AND PAYABLE.

DATED THIS 7 DAY OF July 1958

Geo. C. DeLong Jr.
COUNTY AUDITOR

FILED July 7 1958
At 37 min Past 3 P.M.
Record of Maps, Vol. 2, Page 4
By Lou Guinn Davison
Naomi V. Smith
Mono Co. Recorder

STATE OF CALIFORNIA
COUNTY OF MONO } SS

I Geo. C. DeLong Jr. COUNTY CLERK AND EX-OFFICIO CLERK OF THE BOARD OF SUPERVISORS OF MONO COUNTY DO HEREBY CERTIFY TO THE COUNTY RECORDER OF MONO COUNTY THAT THE PROVISIONS OF THE SUBDIVISION MAP ACT HAVE BEEN COMPLIED WITH REGARDING DEPOSITS TO SECURE THE PAYMENT OF TAXES AND ASSESSMENTS ON THE LAND COVERED BY THIS MAP.

DATED THIS 7th DAY OF July 1958

Geo. C. DeLong Jr.
COUNTY CLERK AND EX-OFFICIO CLERK OF THE BOARD OF SUPERVISORS.

WE HEREBY CERTIFY THAT WE ARE THE OWNERS OF OR HAVE SOME RIGHT, TITLE OR INTEREST IN THE LAND INCLUDED WITHIN THE SUBDIVISION SHOWN HEREON, THAT WE ARE THE ONLY PERSONS WHOSE CONSENT IS NECESSARY TO PASS CLEAR TITLE TO SAID LAND AND WE HEREBY CONSENT TO THE MAKING AND RECORDING OF SAID MAP AND SUBDIVISION AS SHOWN WITHIN THE COLORED BORDER LINE AND WE HEREBY OFFER FOR DEDICATION FOR PUBLIC USE FOR STREET PURPOSES THE STREET SHOWN UPON THE MAP.

Lou Guinn Davison
LOU GUINN DAVISON

Mildred E. Davison
MILDRED E. DAVISON

Milton Malcolm Greenshields
MILTON MALCOLM GREENSHIELDS

CONTINENTAL AUXILIARY COMPANY, AS TRUSTEE IN DEED OF TRUST RECORDED NOVEMBER 13, 1956 IN BOOK 36, PAGE 137, OFFICIAL RECORDS.

L. A. Goodale AND None

STATE OF CALIFORNIA
COUNTY OF Inyo } SS

ON THIS 7th DAY OF July 1958, BEFORE ME THE UNDERSIGNED, A NOTARY PUBLIC IN AND FOR SAID COUNTY AND STATE, PERSONALLY APPEARED LOU GUINN DAVISON, MILDRED E. DAVISON, AND MILTON MALCOLM GREENSHIELDS, KNOWN TO ME TO BE THE PERSONS WHOSE NAMES ARE SUBSCRIBED TO THE WITHIN INSTRUMENT AND ACKNOWLEDGED TO ME THAT THEY EXECUTED THE SAME. WITNESS MY HAND AND OFFICIAL SEAL.

Marion M. White
NOTARY PUBLIC IN AND FOR SAID COUNTY AND STATE.

STATE OF CALIFORNIA
COUNTY OF Inyo } SS

ON THIS 7th DAY OF July 1958, BEFORE ME THE UNDERSIGNED APPEARED L. A. Goodale KNOWN TO ME TO BE THE Assistant Manager AND None KNOWN TO ME TO BE THE None OF THE CORPORATION THAT EXECUTED THE WITHIN INSTRUMENT ON BEHALF OF THE CORPORATION THEREIN NAMED, AND ACKNOWLEDGED TO THAT SUCH CORPORATION EXECUTED THE WITHIN INSTRUMENT PURSUANT TO ITS BY-LAWS OR A RESOLUTION OF ITS BOARD OF DIRECTORS

WITNESS MY HAND AND OFFICIAL SEAL.

Marion M. White
NOTARY PUBLIC IN AND FOR SAID COUNTY AND STATE.

ADDITION Nº 1 OF TIMBER RIDGE ESTATES SUBDIVISION

BEING A SUBDIVISION OF A PORTION OF THE NORTH HALF OF THE SOUTHEAST QUARTER OF SECTION 33, TOWNSHIP 3 SOUTH, RANGE 27 EAST, M.D.B. & M.