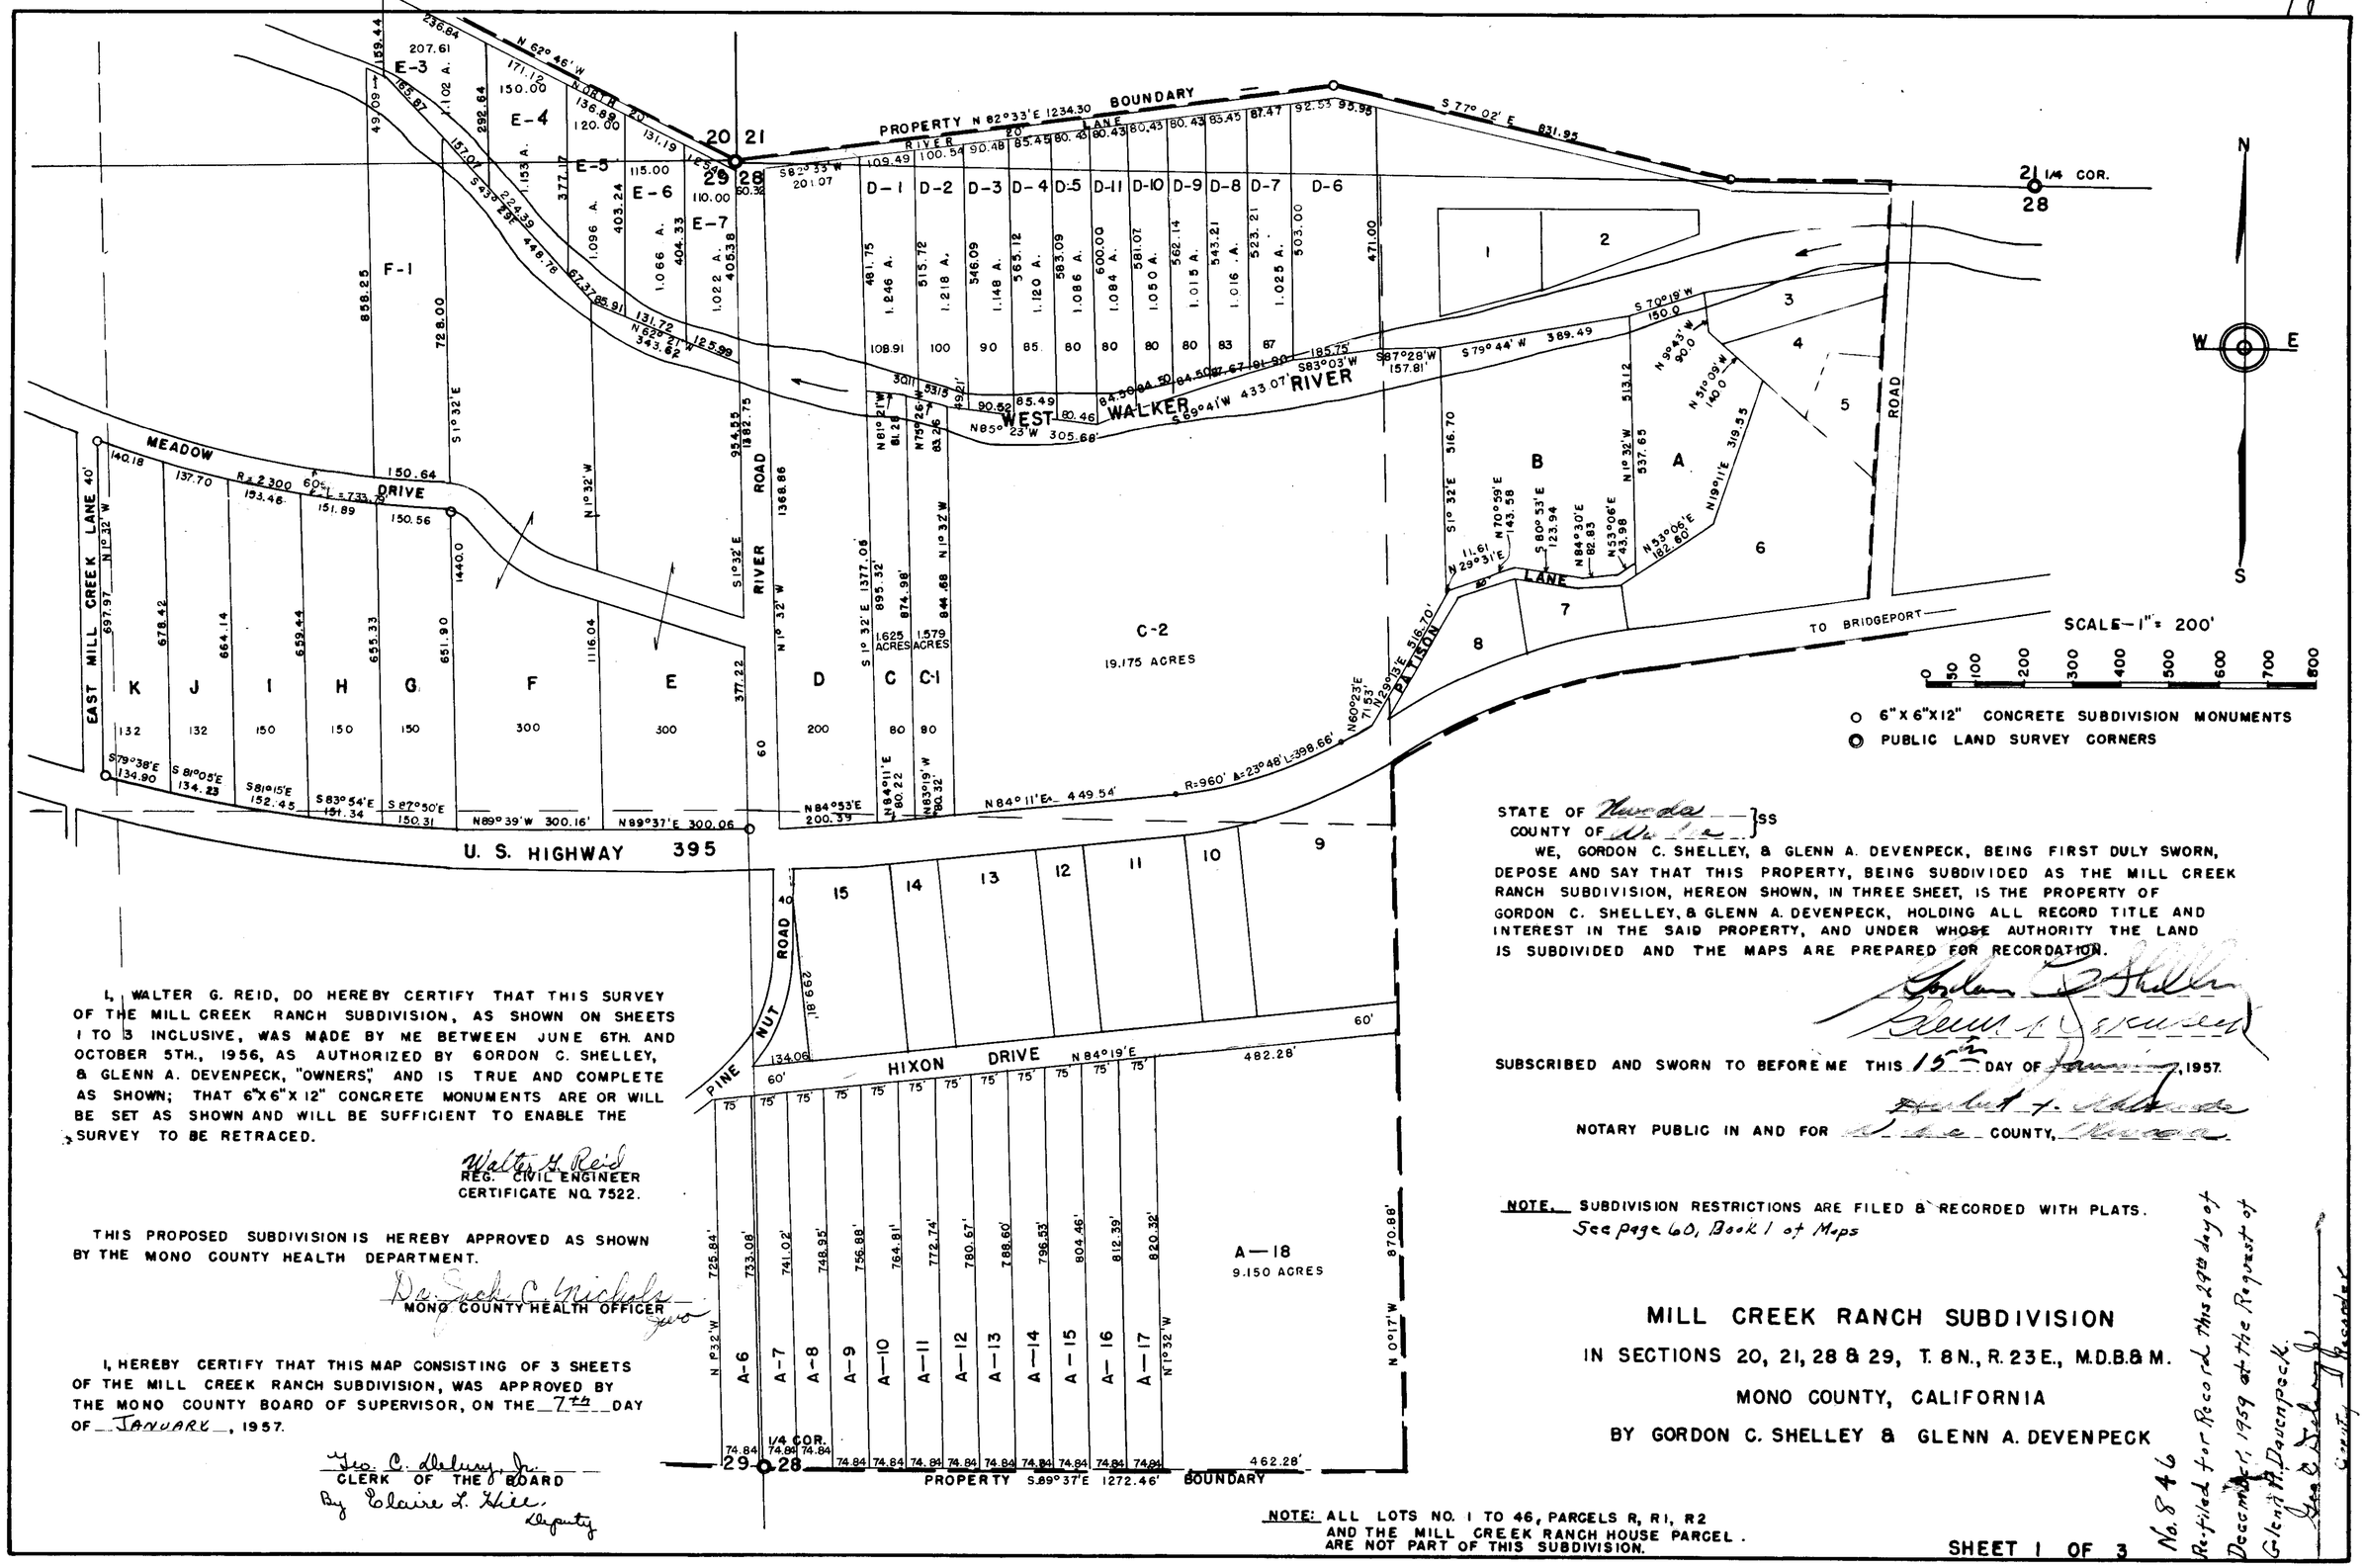

I, WALTER G. REID, DO HEREBY CERTIFY THAT THIS SURVEY OF THE MILL CREEK RANCH SUBDIVISION, AS SHOWN ON SHEETS 1 TO 3 INCLUSIVE, WAS MADE BY ME BETWEEN JUNE 6TH AND OCTOBER 5TH., 1956, AS AUTHORIZED BY GORDON C. SHELLEY, & GLENN A. DEVENPECK, "OWNERS," AND IS TRUE AND COMPLETE AS SHOWN; THAT 6"X6"X12" CONCRETE MONUMENTS ARE OR WILL BE SET AS SHOWN AND WILL BE SUFFICIENT TO ENABLE THE SURVEY TO BE RETRACED.

Walter G. Reid
REG. CIVIL ENGINEER
CERTIFICATE NO. 7522.

THIS PROPOSED SUBDIVISION IS HEREBY APPROVED AS SHOWN BY THE MONO COUNTY HEALTH DEPARTMENT.

Dr. Jack C. Nichols
MONO COUNTY HEALTH OFFICER

I, HEREBY CERTIFY THAT THIS MAP CONSISTING OF 3 SHEETS OF THE MILL CREEK RANCH SUBDIVISION, WAS APPROVED BY THE MONO COUNTY BOARD OF SUPERVISOR, ON THE 7th DAY OF JANUARY, 1957.

Geo. C. Delury, Jr.
CLERK OF THE BOARD
By Claire L. Hill, Deputy

STATE OF Nevada
COUNTY OF Douglas } SS

WE, GORDON C. SHELLEY, & GLENN A. DEVENPECK, BEING FIRST DULY SWORN, DEPOSE AND SAY THAT THIS PROPERTY, BEING SUBDIVIDED AS THE MILL CREEK RANCH SUBDIVISION, HEREON SHOWN, IN THREE SHEET, IS THE PROPERTY OF GORDON C. SHELLEY, & GLENN A. DEVENPECK, HOLDING ALL RECORD TITLE AND INTEREST IN THE SAID PROPERTY, AND UNDER WHOSE AUTHORITY THE LAND IS SUBDIVIDED AND THE MAPS ARE PREPARED FOR RECORDATION.

Gordon C. Shelley
Glenn A. Devenpeck

SUBSCRIBED AND SWORN TO BEFORE ME THIS 15th DAY OF January, 1957.

Robert F. Adams
NOTARY PUBLIC IN AND FOR Douglas COUNTY, Nevada

NOTE. SUBDIVISION RESTRICTIONS ARE FILED & RECORDED WITH PLATS.
See page 60, Book 1 of Maps

MILL CREEK RANCH SUBDIVISION

IN SECTIONS 20, 21, 28 & 29, T. 8N., R. 23E., M.D.B.&M.

MONO COUNTY, CALIFORNIA

BY GORDON C. SHELLEY & GLENN A. DEVENPECK

No. 846
Re-filed for Record this 29th day of December, 1959 at the Request of Glenn H. Devenpeck.
Geo. C. Delury Jr.
County Recorder

NOTE: ALL LOTS NO. 1 TO 46, PARCELS R, R1, R2 AND THE MILL CREEK RANCH HOUSE PARCEL ARE NOT PART OF THIS SUBDIVISION.

SHEET 1 OF 3