# RE-SURVEY OF TRACT 4 AND BLOCKS 1 & 2 OF THE N.E. ¼ OF THE N.W. ¼ SEC. 34 T.3S., R.27E. M.D.B. & M.

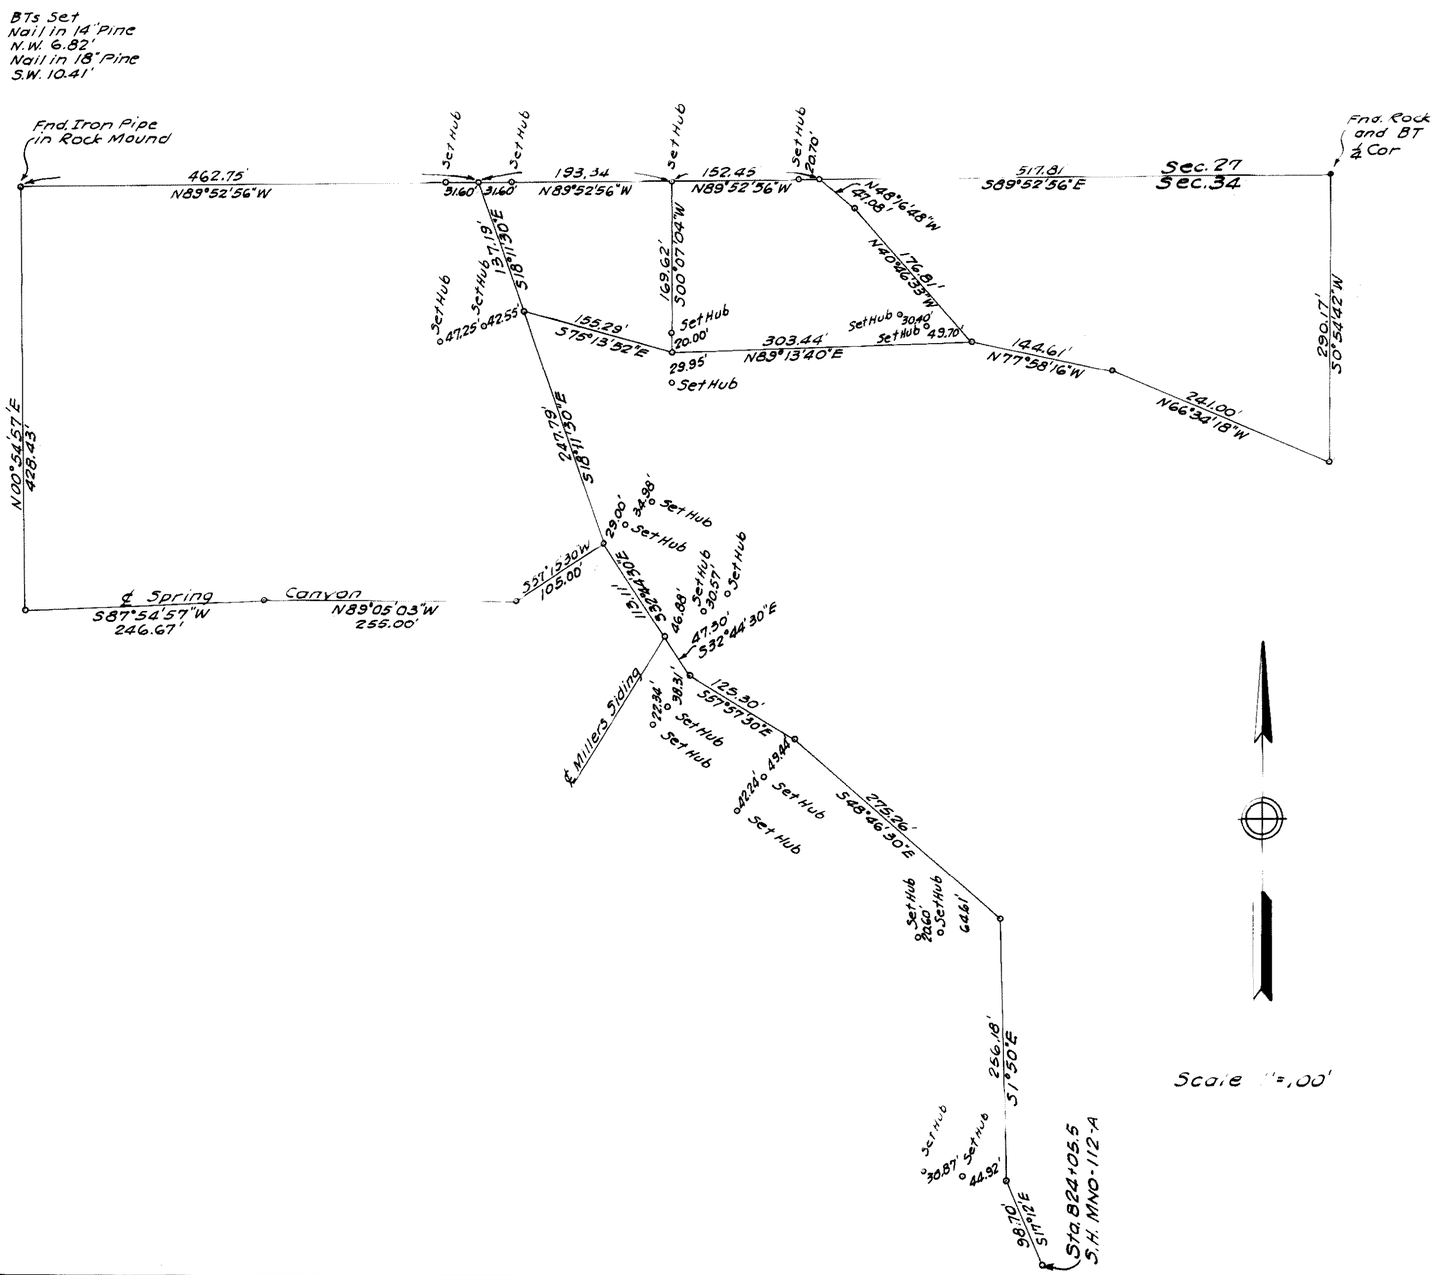


This map has been examined for conformance with the requirements of Chapter 15 of Division 3 of the Business and Professions Code this ___ day of _____ 1960

_____
County Surveyor

No. 1022
Filed for record this 3rd day of March 1960 at 4:02 p.m. in Book 2 of Maps at Page 30 at the request of ~~Hill Creek~~ County of Mono

_____
County Recorder Mono County California

This plat is compiled from a survey made by me in June and July 1954, and from the courses and distances shown on the existing sub-division plat of the area. Bearings are taken from the ¼ corner and the iron pipe in the mound of rocks representing the 1/16 corner to the west. The distance between these points was found to be 1326.35' instead of 1324.05' as shown on the plat. This 2.30' has been put in the western parcel.

The courses and distances shown with points set have been closed on the ground and all plots have been closed mathematically

Surveyed at the request of the Mono County Road Commissioner.

# RECORD OF SURVEY MAP

This map correctly represents a survey made by me in conformance with the requirements of Chapter 5 of Division 3 of the Business and Professions Code.

_____
R.C.E. 5521