# A PORTION OF TRACT 3 OF THE N.E. 1/4 OF THE N.W. 1/4 SEC. 34, T. 3S., R. 27E., M.D.B. & M.

Plat showing proposed revisions to the boundaries of the properties of McCoy, Gordon, Engle and Miller.
Prepared at the request of Clyde W. Miller and per his instructions.
Compiled from existing sub-division plat of the area; from the resurvey of Tract 4 and Blocks 1 & 2, July, 1954; and from resurvey of Millers Siding, July 1957.

July 29, 1958
April 30, 1960

C. H. Jackson
R.E. 10121

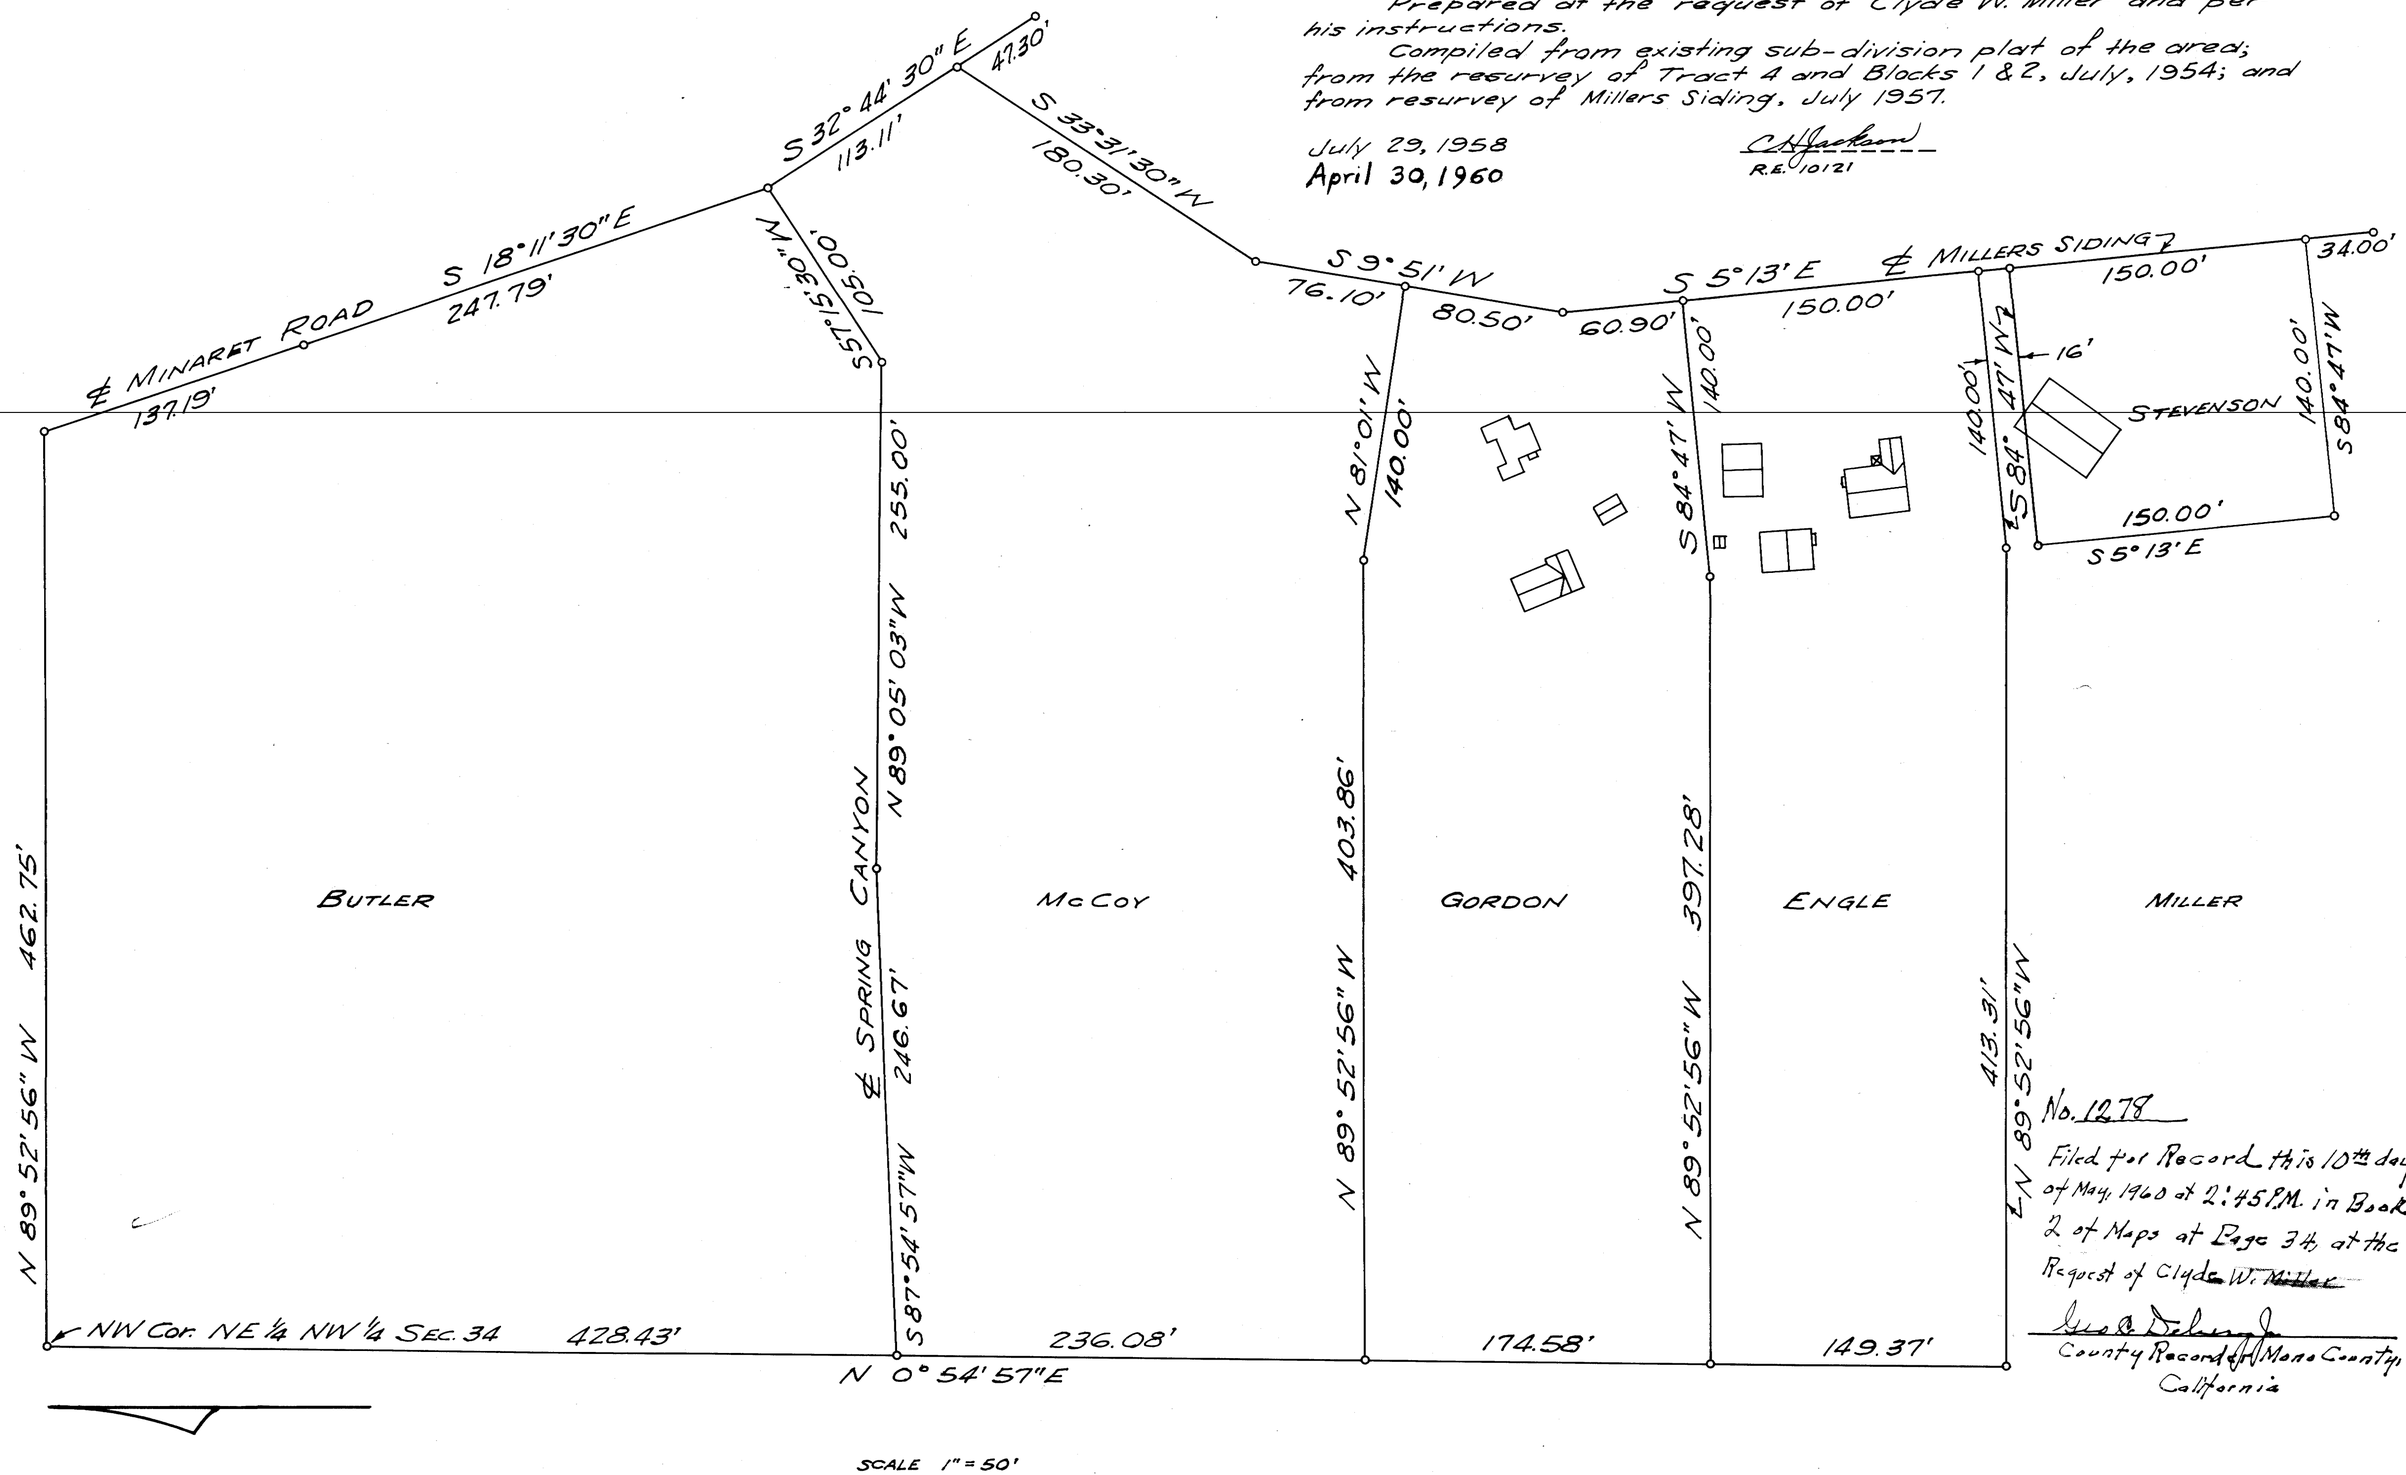


SCALE 1" = 50'

No. 1278
Filed for Record this 10th day of May, 1960 at 2:45 P.M. in Book 2 of Maps at Page 34, at the Request of Clyde W. Miller

Geo. A. Delaney
County Recorder of Mono County, California