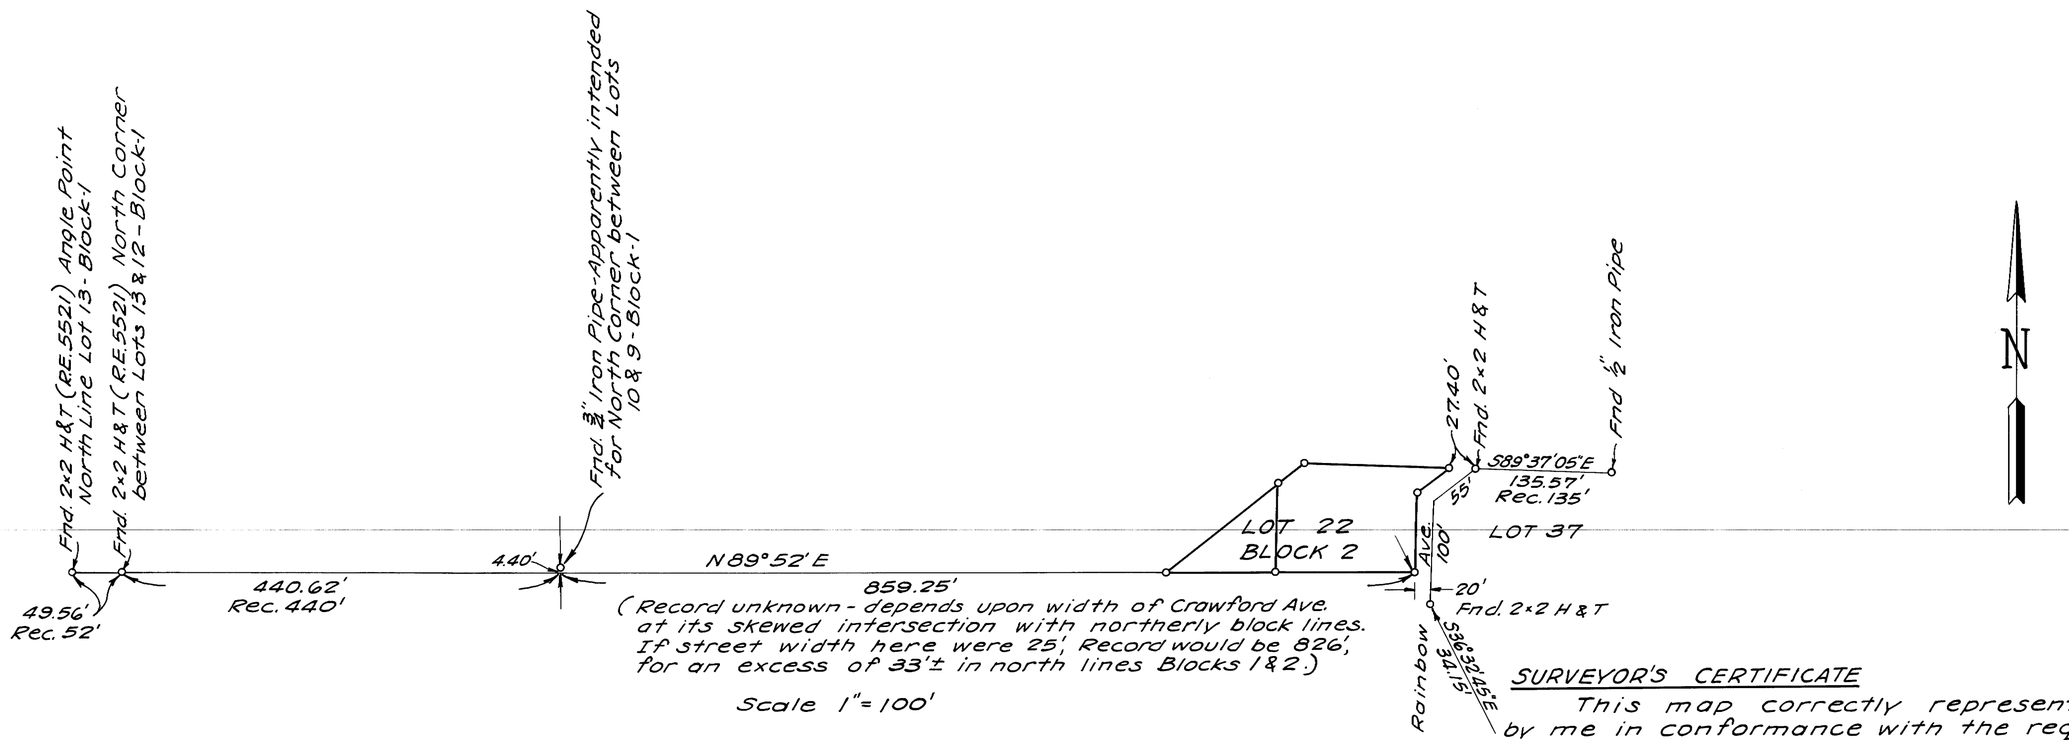

SURVEYOR'S CERTIFICATE

This map correctly represents a survey made by me in conformance with the requirements of Chapter 15 of Division 3 of the Business and Professions Code at the request of A. Webb in April and May, 1960.

C H Jackson
R.C.E. No. 10121

SURVEYOR'S NOTE

Bearings are based on the bearing of the north line of Block 1, N89°52'E, as recorded in official records, County of Mono.

COUNTY SURVEYOR'S CERTIFICATE

This map has been examined for conformance with the requirements of Chapter 15 of Division 3 of the Business and Professions Code.
this _____ day of _____, 19___.

_____
County Surveyor

No. 1373
RECORDER'S CERTIFICATE

Filed for record this 15th day of June, 1960, at 3:30 P.m. in Book 2 of Maps at page 38, at the request of Arthur M. Webb.

Geo C. Dilwy Jr.
County Recorder

RESURVEY OF A PORTION OF MAMMOTH CAMP TRACT 2
SECTION 3, T.4S., R.27E. M.D.B.&M.
COUNTY OF MONO
STATE OF CALIFORNIA