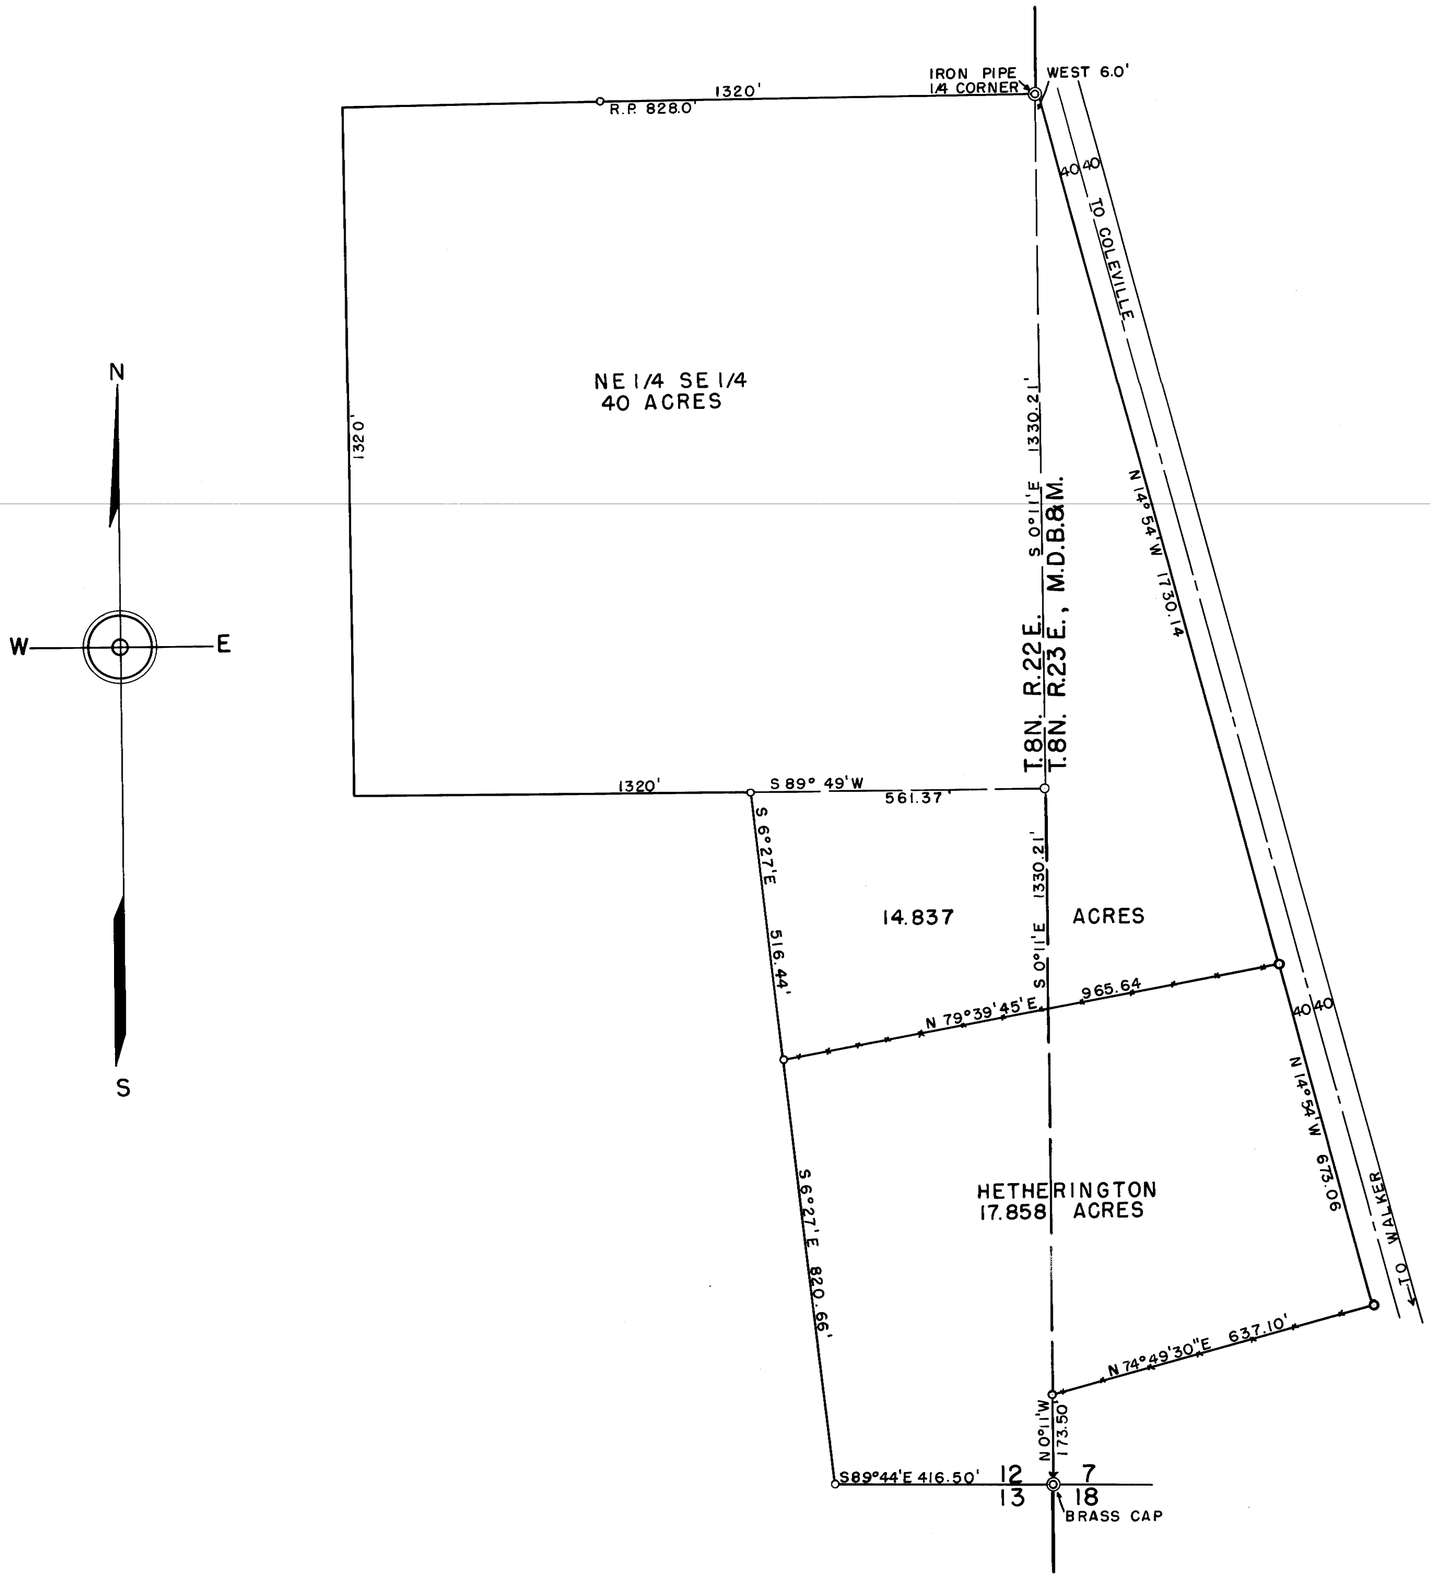

ENGINEERS CERTIFICATE

I, WALTER G. REID, DO HEREBY CERTIFY THAT THIS SURVEY OF THE DON JONES PARCELS, CONSISTING OF ONE SHEET, WAS MADE BY ME, AS AUTHORIZED BY DON JONES "OWNER", ON NOVEMBER 18TH, 1960; AND IS TRUE AND COMPLETE AS SHOWN; THAT STEEL PINS ARE SET AS SHOWN AND ARE SUFFICIENT TO ENABLE THE SURVEY TO BE RETRACED.

Walter G. Reid

WALTER G. REID P.E.
REG. CIVIL ENG 7522
VIRGINIA CITY, NEVADA

COUNTY SURVEYORS CERTIFICATE

THIS MAP HAS BEEN EXAMINED FOR CONFORMATION WITH THE REQUIREMENTS OF CHAPTER 13 OF DIVISION 3 OF THE BUSINESS AND PROFESSIONS CODE.

THIS ___ DAY OF _____, 1960.

_____
COUNTY SURVEYOR

935

RECORDERS CERTIFICATE

FILED FOR RECORD THIS 12 DAY OF December, 1960, AT 1:30 P M IN BOOK 2 OF MAPS, AT PAGE 53, AT THE REQUEST OF Walter G. Reid.

Geo A Dehaven
COUNTY RECORDER

BASIS OF BEARING

THE BEARING S. 0°11' E., IS THE BEARING GIVEN FOR THE LINE BETWEEN SECTIONS 7 & 12 OF THE OFFICIAL SURVEY PLAT OF T. 8 N., R. 26 E., M.D.B.&M., LAND OFFICE SURVEY.

RECORD OF SURVEY MAP
DON JONES PARCELS

NE 1/4 SE 1/4 & SE 1/4 SE 1/4, SEC. 12
T. 8 N., R. 22 E., M.D.B.& M.
W 1/2 SW 1/4, SEC. 7.
T. 8 N., R. 23 E., M.D.B.&M.
MONO COUNTY, CALIFORNIA

SCALE — 1" = 200'

0 50 100 200 400 600 800 1000