SURVEYOR'S CERTIFICATE

This map correctly represents a survey made by me in conformance with the requirements of Chapter 15 of Division 3 of the Business and Professions Code at the request of L.M. Butler in December, 1958.

C.H. Jackson
R.C.E. No. 10121

OWNER'S CERTIFICATE

We hereby certify that we are the owners of or have same right, title or interest in the land included within the Subdivision shown hereon, that we are the only persons whose consent is necessary to pass clear title to said land and we hereby consent to the making and recording of said map and subdivision as shown within the colored border line and we hereby offer for dedication for public use for street purposes the streets shown upon the map.

L.M. Butler — L.M. Butler
Ruth Butler — Ruth Butler

NOTARY ACKNOWLEDGEMENT

STATE OF CALIFORNIA
COUNTY OF MONO

On this 4 day of Nov., 1960, before me, the undersigned, a Notary Public in and for said County and State, personally appeared L.M. Butler and Ruth Butler, husband and wife, known to me to be the persons whose names are subscribed to the within instrument, and acknowledged to me that they executed the same.

WITNESS my hand and official seal

Arthur M. [signature]
Notary Public in and for said County and State
My Commission Expires March 18, 1961.

STATE OF CALIFORNIA
COUNTY OF MONO

I, ______________, County Auditor of the said County of Mono, do hereby certify that according to the records of this office, there are no liens against the lands shown on this map, or any part thereof, for unpaid State or County Taxes or special assessments collected as taxes, except taxes or special assessments collected as taxes not yet due and payable.

Dated this ____ day of ________, 19__.

____
County Auditor

STATE OF CALIFORNIA
COUNTY OF MONO

I Geo. C. Delury Jr., County Clerk and Ex-Officio Clerk of the Board of Supervisors of Mono County, do hereby certify to the County Recorder of Mono County that the provisions of the Subdivision Map Act have been complied with regarding deposits to secure the payment of taxes and assessments on the land covered by this map.

Dated this 20th day of December, 1960.

Geo. C. Delury Jr.
County Clerk and Ex-Officio
Clerk of the Board of Supervisors

SURVEYOR'S NOTE

Bearings are based on the North Line of the existing subdivision of the N.E. ¼ of the N.W. ¼ of Section 34, Township 3 South, Range 27 East, M.D.B.&M.

2"×2" hubs set at all points shown thus —o— unless otherwise noted. # 1015

RECORDER'S CERTIFICATE

Filed for record this 20th day of December 1960, at 9:30 Am. in Book 2 of Maps at page 54, at the request of L.M. + Ruth Butler

Geo. C. Delury Jr.
County Recorder

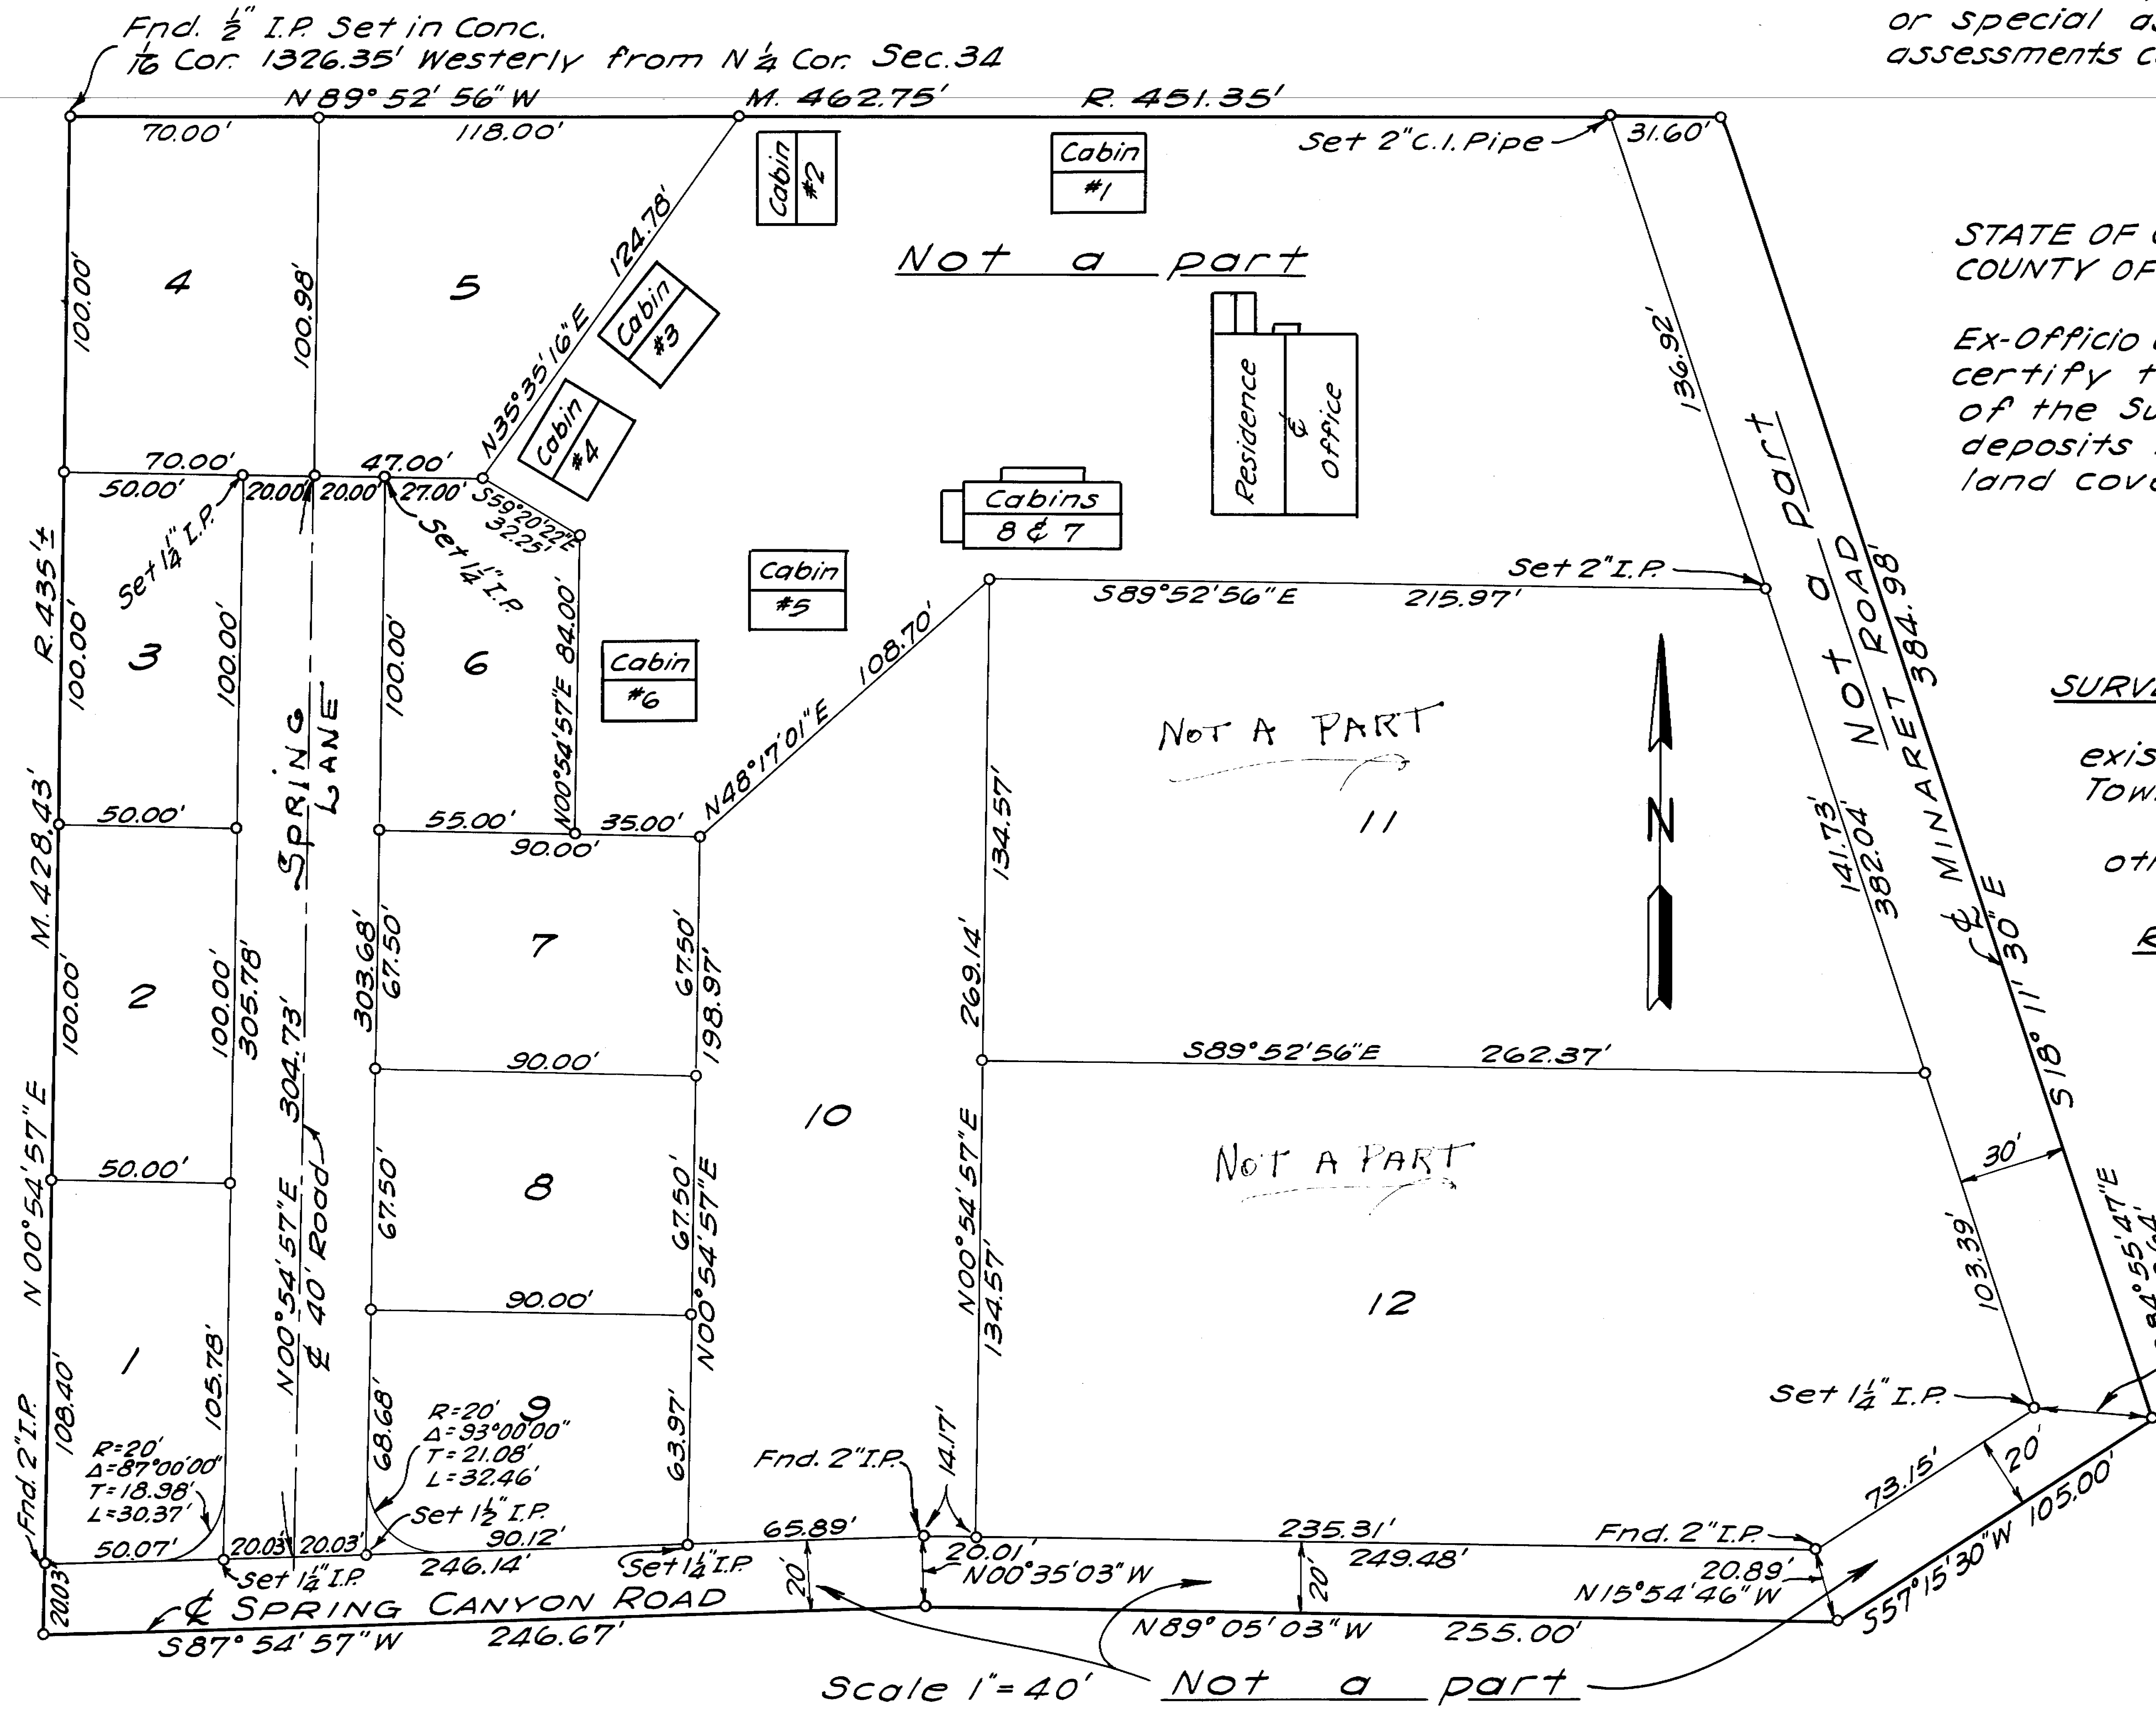

MINARET WOODS

RESURVEY AND SUBDIVISION OF A PORTION OF THE N.E. ¼ OF THE N.W. ¼ SEC.34 T.3S., R.27E., M.D.B.&M. COUNTY OF MONO, STATE OF CALIFORNIA