RECORD OF SURVEY

BEING A SURVEY OF A PORTION OF THE SOUTH 1/2 OF SECTION 19 AND A PORTION OF THE NORTHEAST 1/4 OF SECTION 30 BEING ALL IN TOWNSHIP 2 SOUTH, RANGE 28 EAST, M.D.B.&M. IN UNINCORPORATED TERRITORY, MONO COUNTY, CALIFORNIA

Scale: 1" = 400'

August 1960

The basis of bearing for this map is the Easterly line of Section 19 shown N.0°43'W from original Government survey.

SURVEYOR'S CERTIFICATE

This map correctly represents a survey made by me or under my direction in conformance with the requirements of Chapter 15 of Division 3 of the Business and Professions Code at the the request of William Alpers.

Kenneth G. Wilkes
Civil Engineer No. 7192

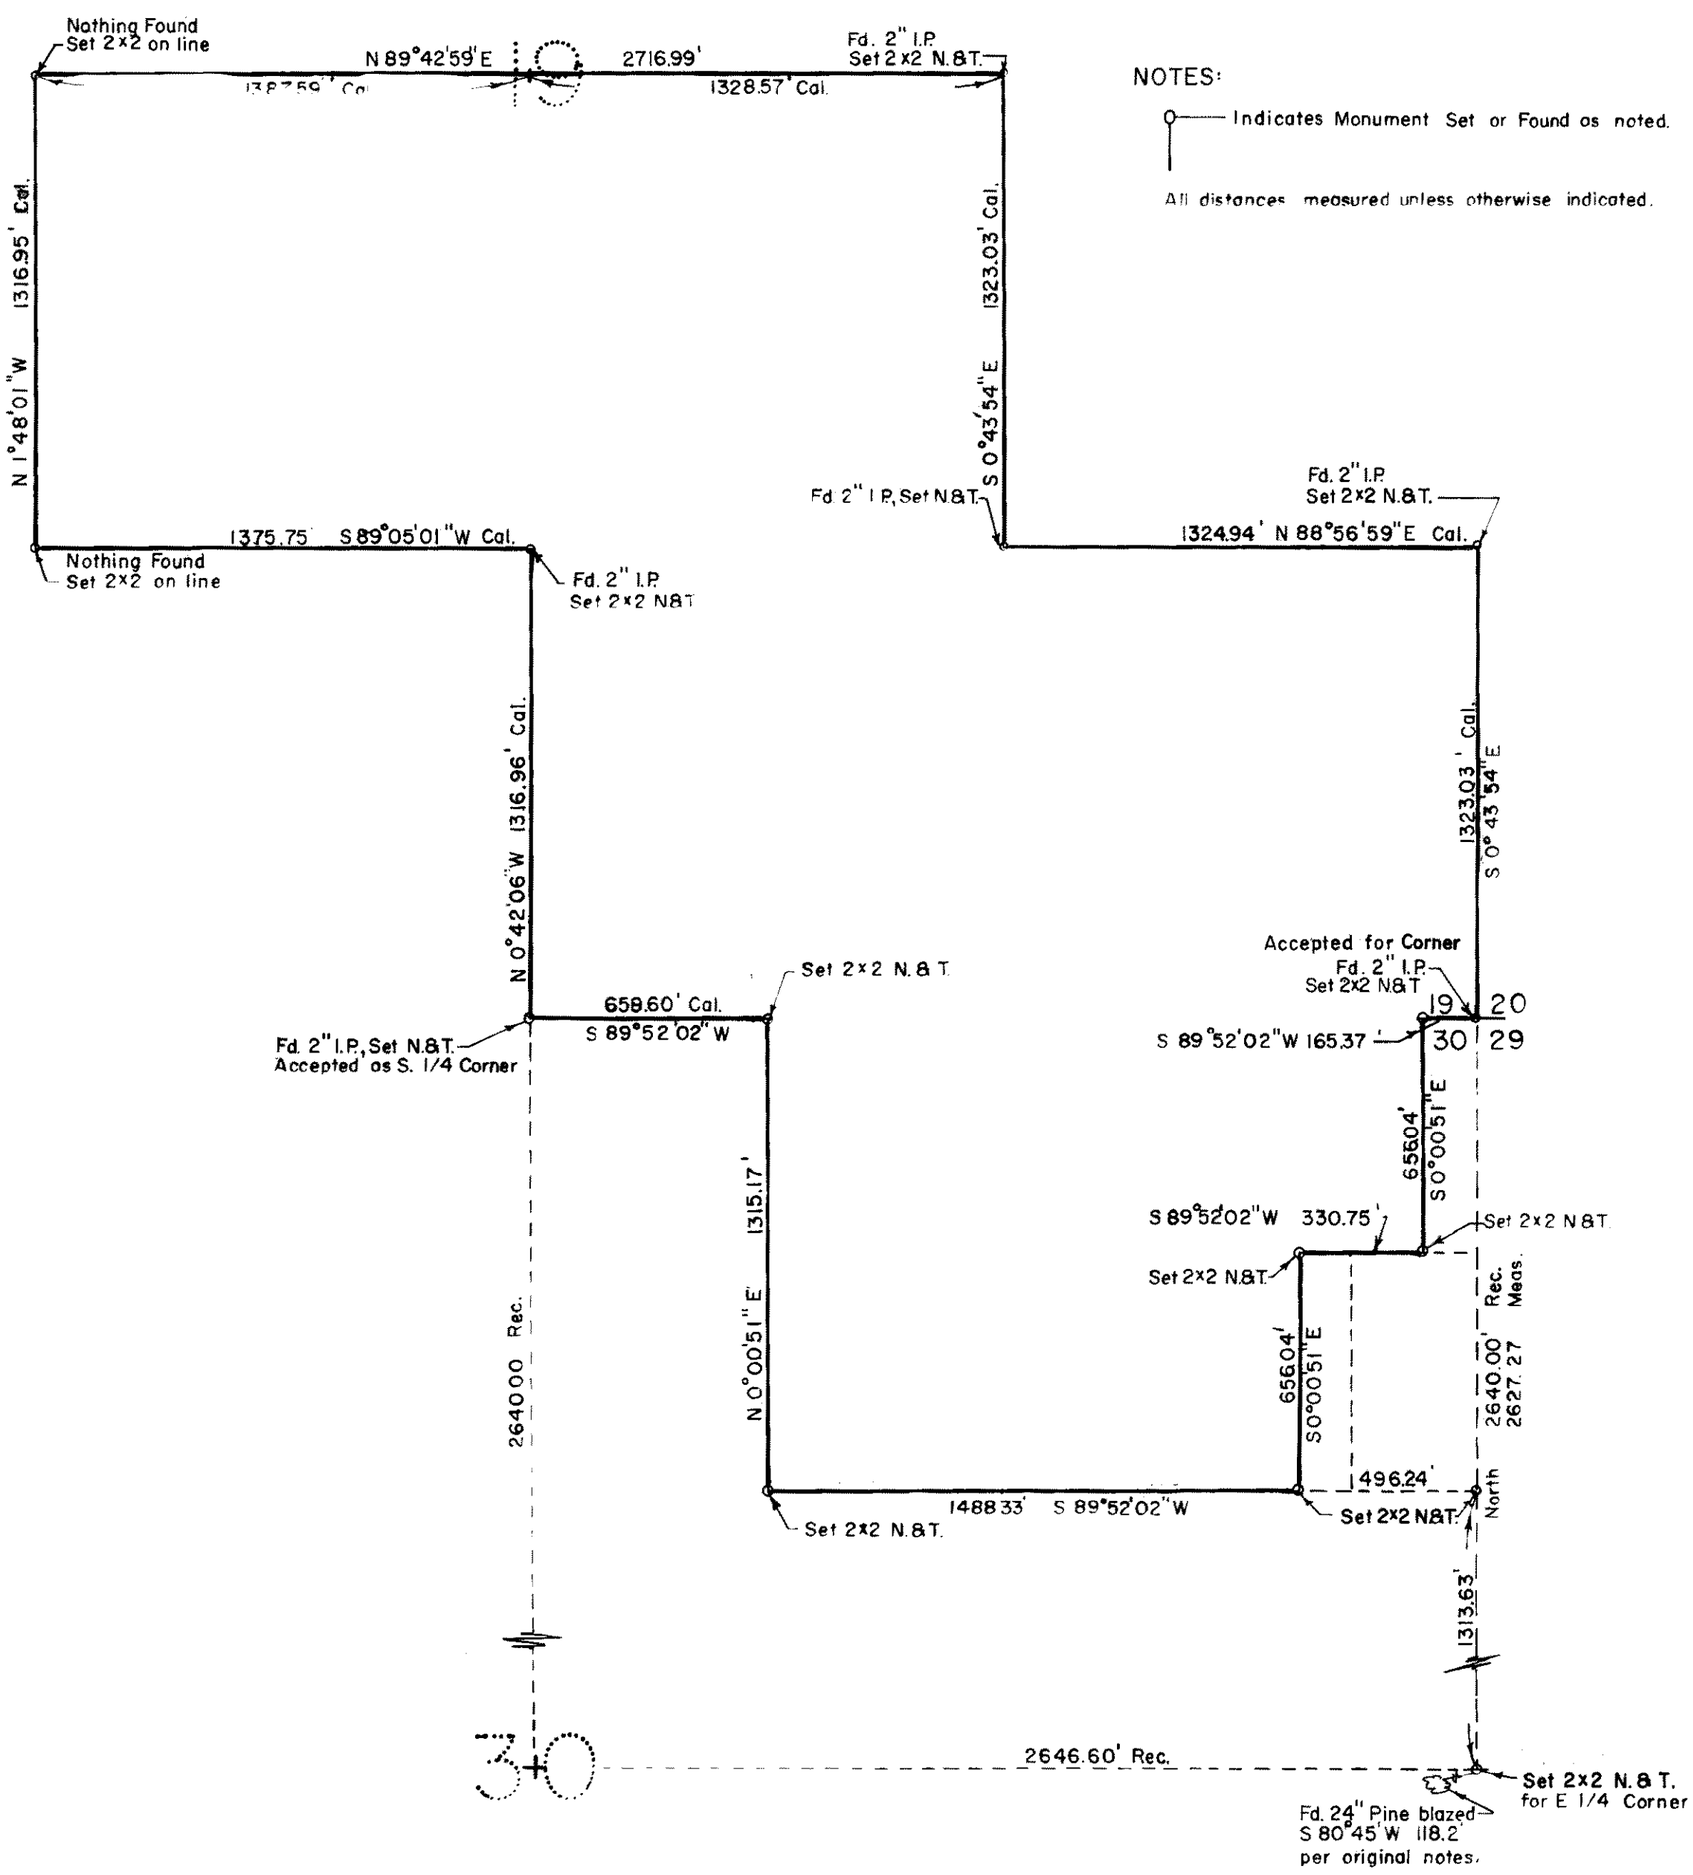

NOTES:

Indicates Monument Set or Found as noted.

All distances measured unless otherwise indicated.

COUNTY SURVEYOR'S CERTIFICATE

This map has been examined for conformance with the reqirements of Chapter 15 of Division 3 of the business and Professions Code this ____ day of _____, 1960.

_____
County Surveyor

1233

RECORDER'S CERTIFICATE

Filed for record this 20th day of Feb, 1961, at 10:40, A.M., in Book 2 of Maps at page 61, at the request of K.G. Wilkes, Civil Engineer No. 7192.

Geo. A. Delaney Jr.
County Recorder

61