RECORD OF SURVEY

N.W. 1/4 SEC. 24, TWP. 5 SO. RANGE 30E, MT. DIABLO B. + M

SCALE 1 INCH = 200 FT.

NOTE:- SET 1" PIPES AT ALL LOT CORNERS EXCEPT AS OTHERWISE SHOWN.

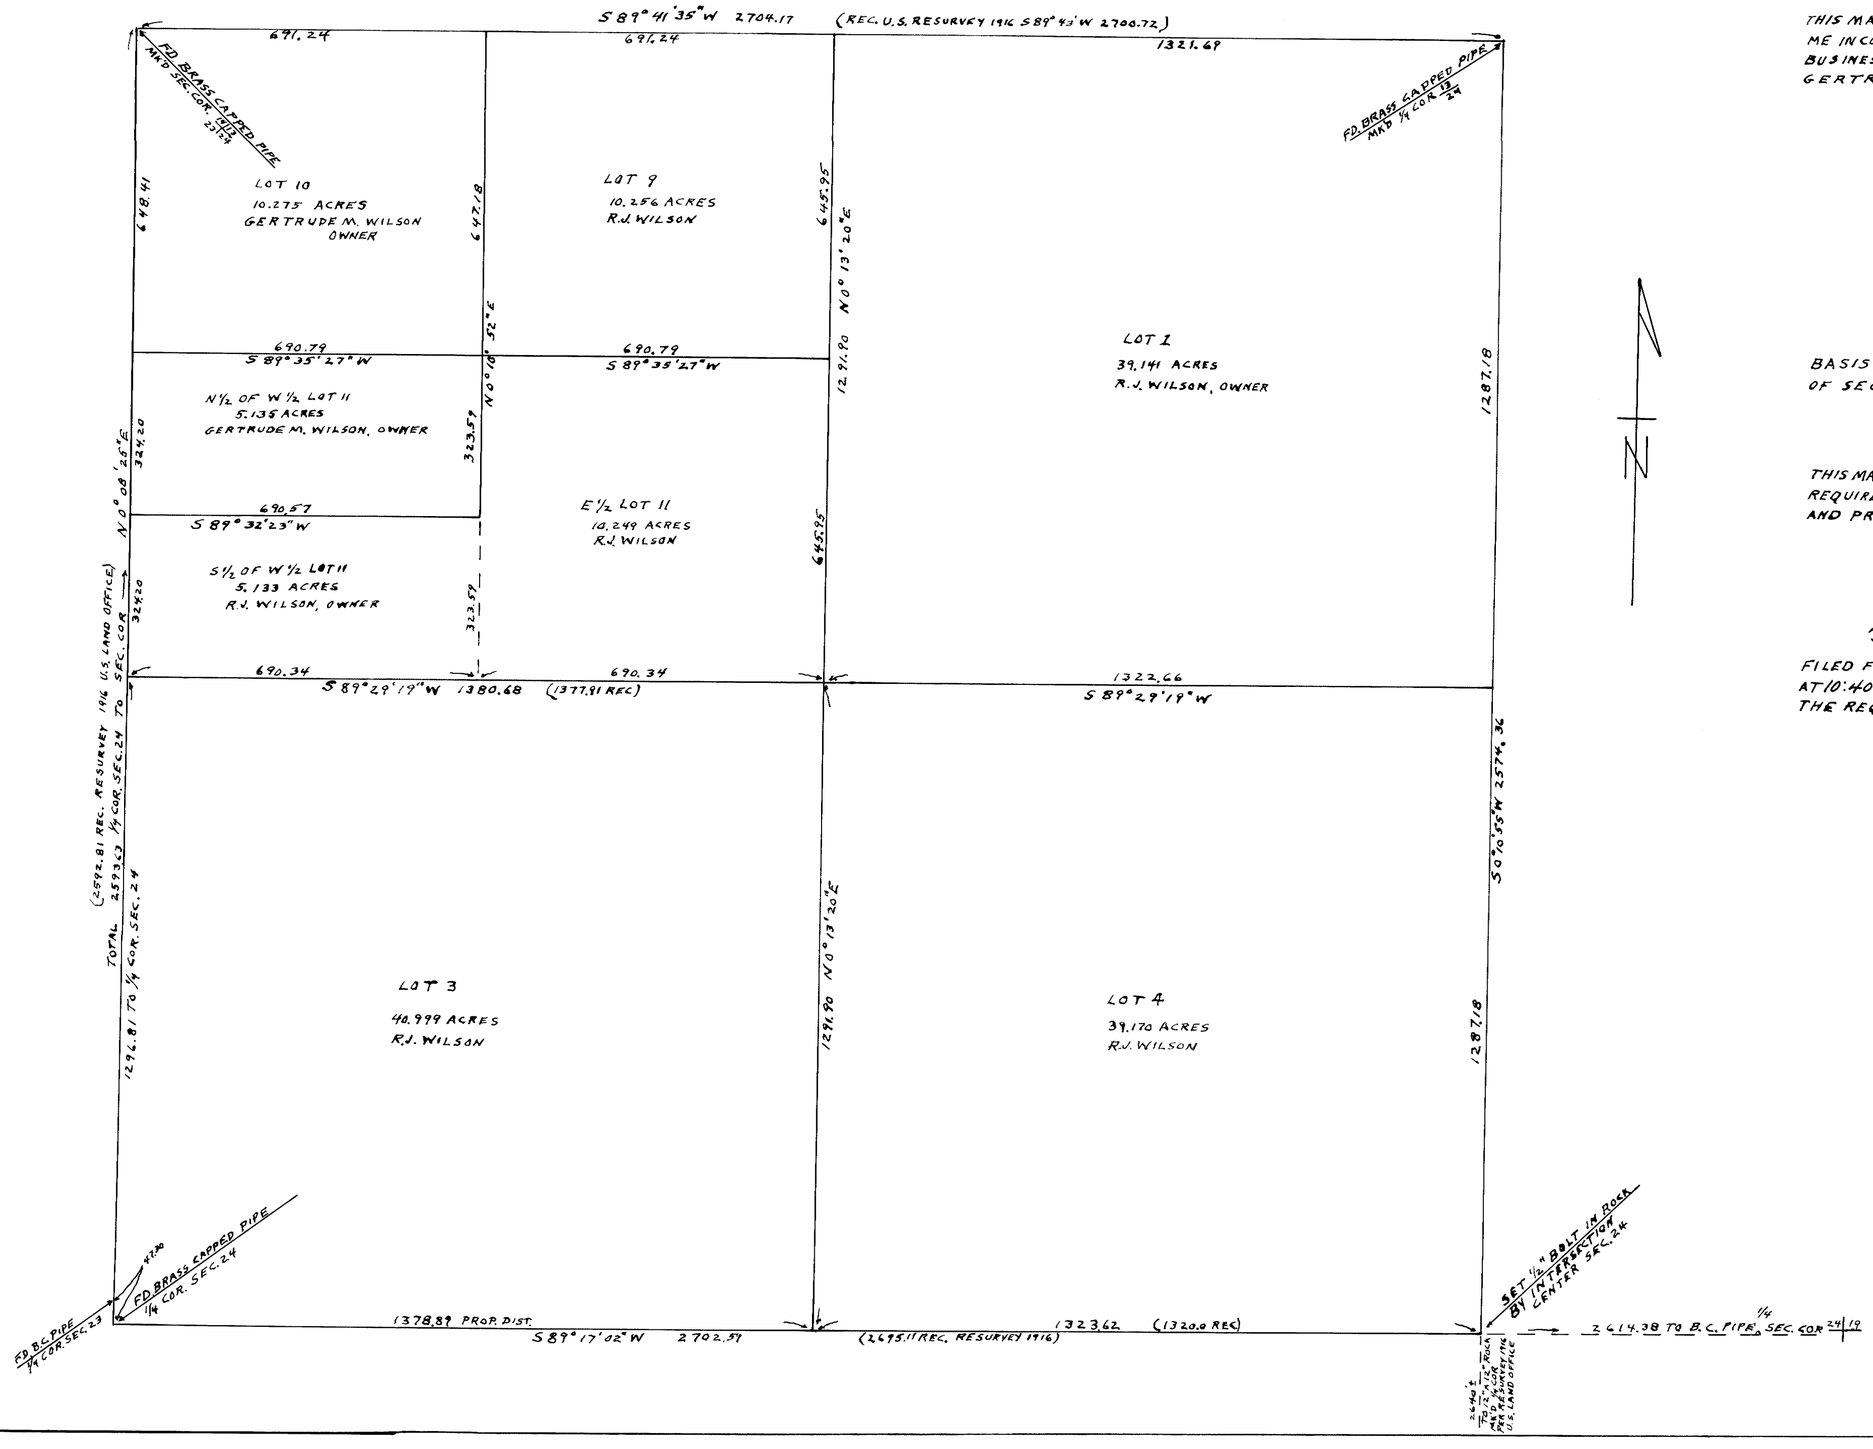

THIS MAP CORRECTLY REPRESENTS A SURVEY MADE BY ME IN CONFORMANCE WITH CHAPTER 15, DIVISION 3 OF THE BUSINESS AND PROFESSIONS CODE AT THE REQUEST OF GERTRUDE M. WILSON IN FEB. 1961

Swan B. Wilson
L.S. # 1923

BASIS OF BEARINGS IS THE WEST LINE OF THE S.W. 1/4 OF SEC. 13, AS SHOWN ON RESURVEY 1916, U.S. LAND OFFICE.

THIS MAP HAS BEEN EXAMINED FOR CONFORMANCE WITH THE REQUIREMENTS OF CHAPTER 15, DIVISION 3, OF THE BUSINESS AND PROFESSIONS CODE THIS DAY OF , 1961

COUNTY SURVEYOR

1276

FILED FOR RECORD THIS 2nd DAY OF March, 1961, AT 10:40 AM, IN BOOK 2 OF Maps AT PAGE 64, AT THE REQUEST OF GERTRUDE M. WILSON

COUNTY RECORDER