RECORD OF SURVEY

S½ OF THE S.E. ¼ SEC. 14, TWP. 5 SO. R 30 E. MT DIABLO B. + M.

SCALE 1 INCH = 200 FT.

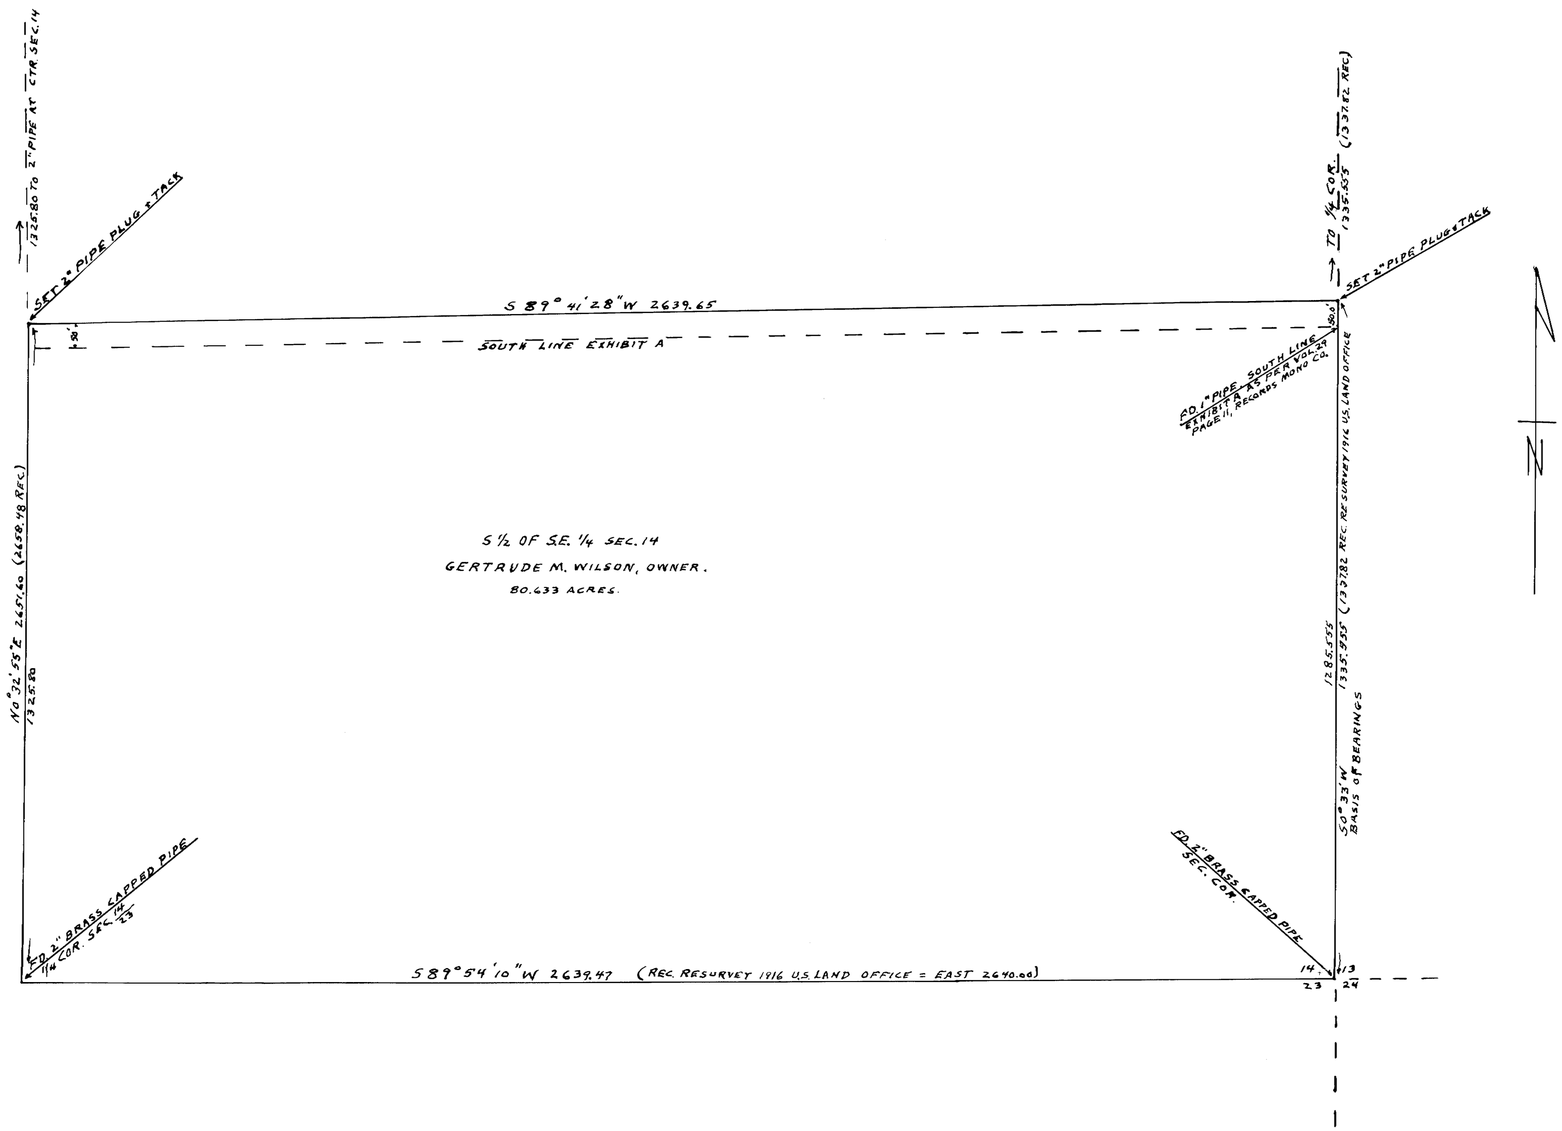

THIS MAP CORRECTLY REPRESENTS A SURVEY MADE BY ME IN CONFORMANCE WITH CHAPTER 15, DIVISION 3 OF THE BUSINESS AND PROFESSIONS CODE AT THE REQUEST OF GERTRUDE M. WILSON IN FEB. 1961.

Swan B. Wilson
L.S. # 1923

BASIS OF BEARINGS IS THE WEST LINE OF THE S.W ¼ OF SEC. 13, AS SHOWN ON RESURVEY 1916, U.S. LAND OFFICE.

THIS MAP HAS BEEN EXAMINED FOR CONFORMANCE WITH THE REQUIREMENTS OF CHAPTER 15, DIVISION 3, OF THE BUSINESS AND PROFESSIONS CODE, THIS _____ DAY OF _____, 1961

_____
COUNTY SURVEYOR.

1277

FILED FOR RECORD THIS 2nd DAY OF March, 1961, AT 10:40 A.M. IN BOOK 2 OF Maps AT PAGE 65, AT THE REQUEST OF GERTRUDE M. WILSON.

[signature]
COUNTY RECORDER