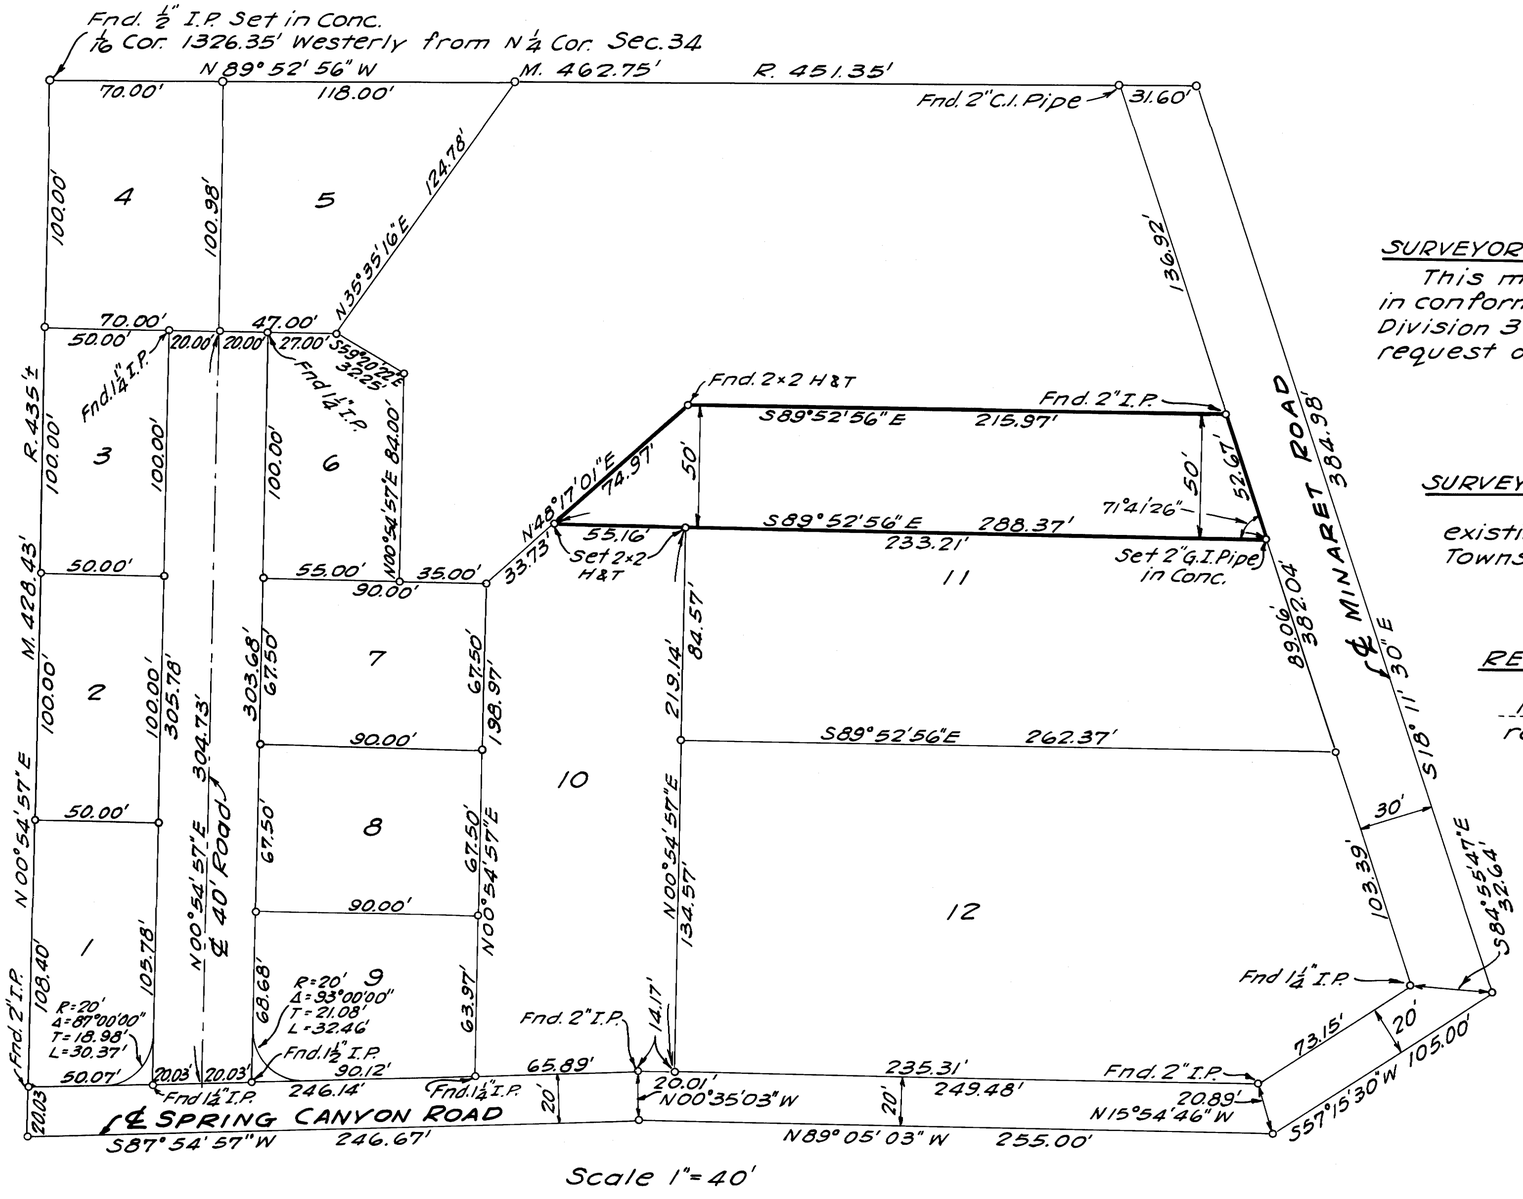

Scale 1"=40'

SURVEYOR'S CERTIFICATE

This map correctly represents a survey made by me in conformance with the requirements of Chapter 15 of Division 3 of the Business and Professions Code at the request of L. M. Butler in May, 1961.

C. H. Jackson
R.C.E. No. 10121

SURVEYOR'S NOTE

Bearings are based on the North Line of the existing subdivision of the N.E. ¼ of the N.W. ¼ of Section 34, Township 3 South, Range 27 East, M.D.B. & M.

No. 1684

RECORDER'S CERTIFICATE

Filed for record this 12th day of June, 1961, at 1:40 p.m. in Book 2 of Maps at page 72, at the request of Ben Elliot

Geo C. Dehen Jr.
County Recorder

RECORD OF SURVEY
OF A PORTION OF
THE N.E. ¼ OF THE N.W. ¼ SEC. 34
T. 3S., R. 27E., M.D.B. & M.
COUNTY OF MONO, STATE OF CALIFORNIA

Heavy black Area