SURVEYOR'S CERTIFICATE

This map correctly represents a survey made by me in conformance with the requirements of Chapter 15 of Division 3 of the Business and Professions Code at the request of Mrs. Edith Birchim in April, 1961.

C H Jackson
R.C.E. No. 10121

COUNTY SURVEYOR'S CERTIFICATE

This map has been examined for conformance with the requirements of Chapter 15 of Division 3 of the Business and Professions Code this _____ day of _____, 19___.

No 201

County Surveyor

RECORDER'S CERTIFICATE

Filed for record this 9th day of August, 1961, at 11:15 A m. in Book 2 of Maps at page 82, at the request of C. H. Jackson.

Geo A Dahm Jr
County Recorder

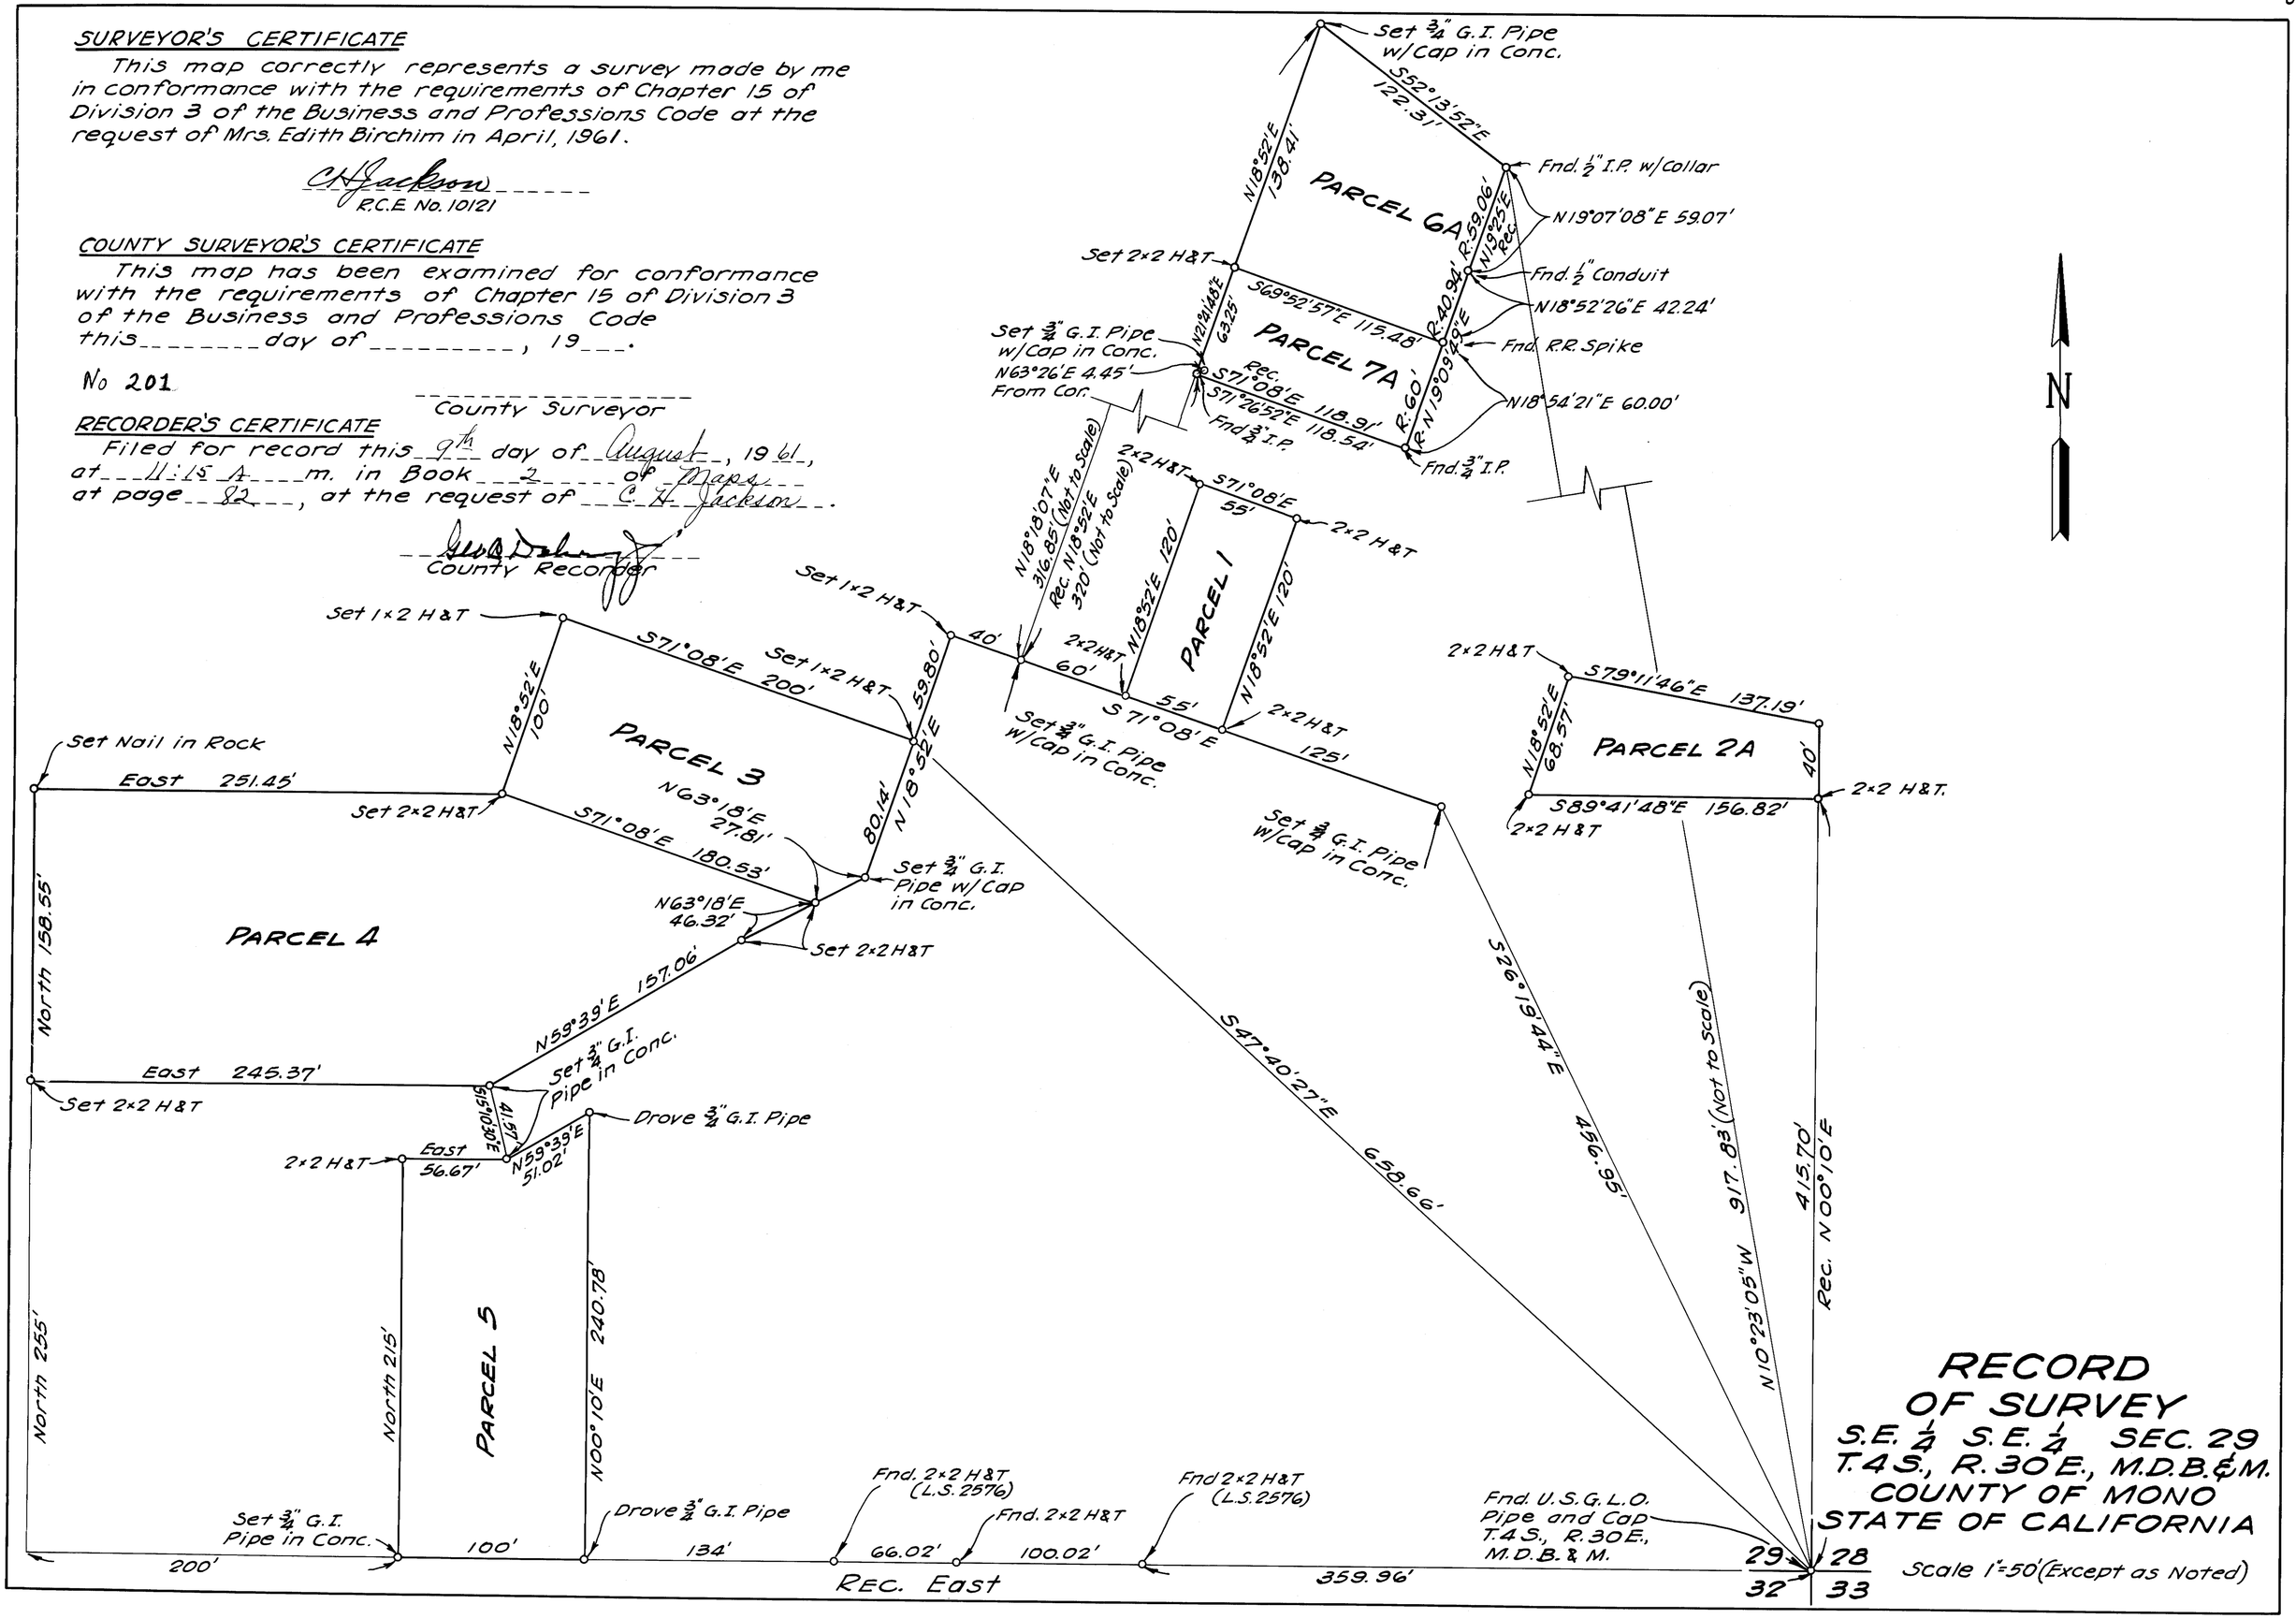

RECORD OF SURVEY

S.E. ¼ S.E. ¼ SEC. 29
T.4S., R.30E., M.D.B.&M.
COUNTY OF MONO
STATE OF CALIFORNIA

Scale 1"=50' (Except as Noted)