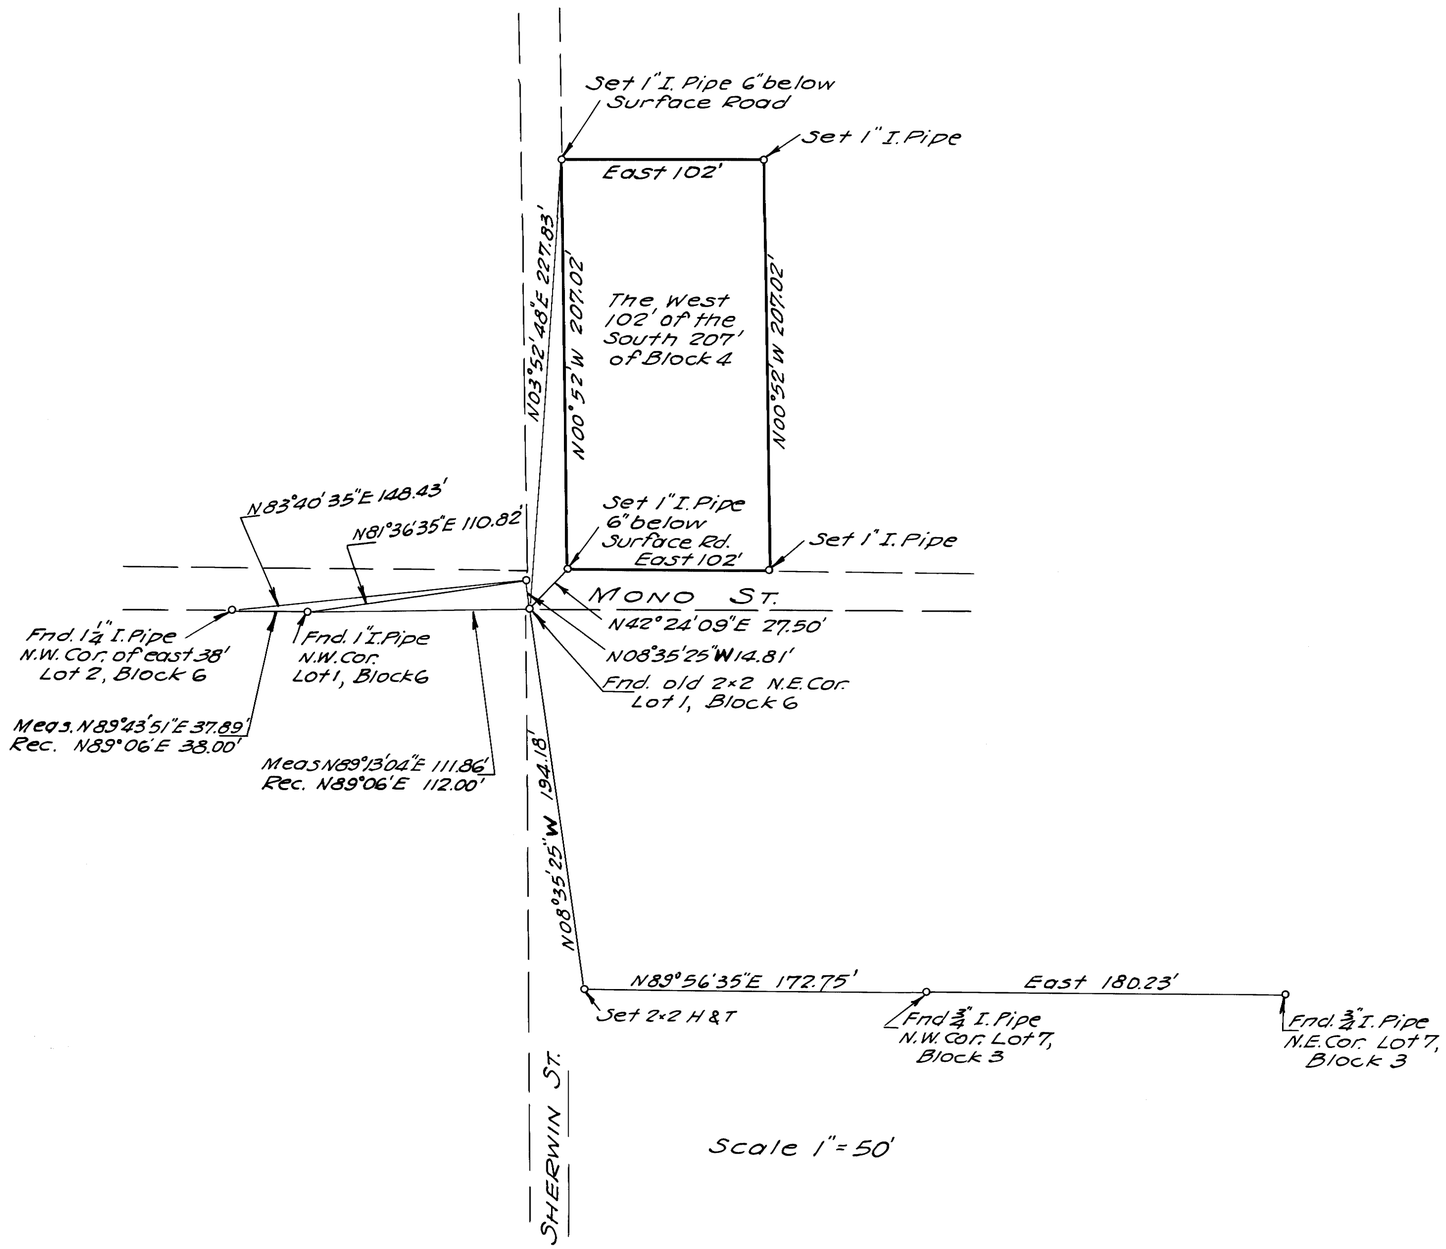

SURVEYOR'S CERTIFICATE

This map correctly represents a survey made by me in conformance with the requirements of Chapter 15 of Division 3 of the Business and Professions Code at the request of Alfonso Kelley May, 1961.

C H Jackson
R.C.E. No. 10121

COUNTY SURVEYOR'S CERTIFICATE

This map has been examined for conformance with the requirements of Chapter 15 of Division 3 of the Business and Professions Code this _____ day of _____, 19___.

No 202

_____
County Surveyor

RECORDER'S CERTIFICATE

Filed for record this 9th day of August, 1961, at 11:15 A. m. in Book 2 of Maps at page 83, at the request of Alfonso Kelley.

Jack C Delaney Jr
County Recorder

# RECORD OF SURVEY
## BLOCK 4 MAMMOTH CAMP TRACT
## NO 1
## COUNTY OF MONO
## STATE OF CALIFORNIA