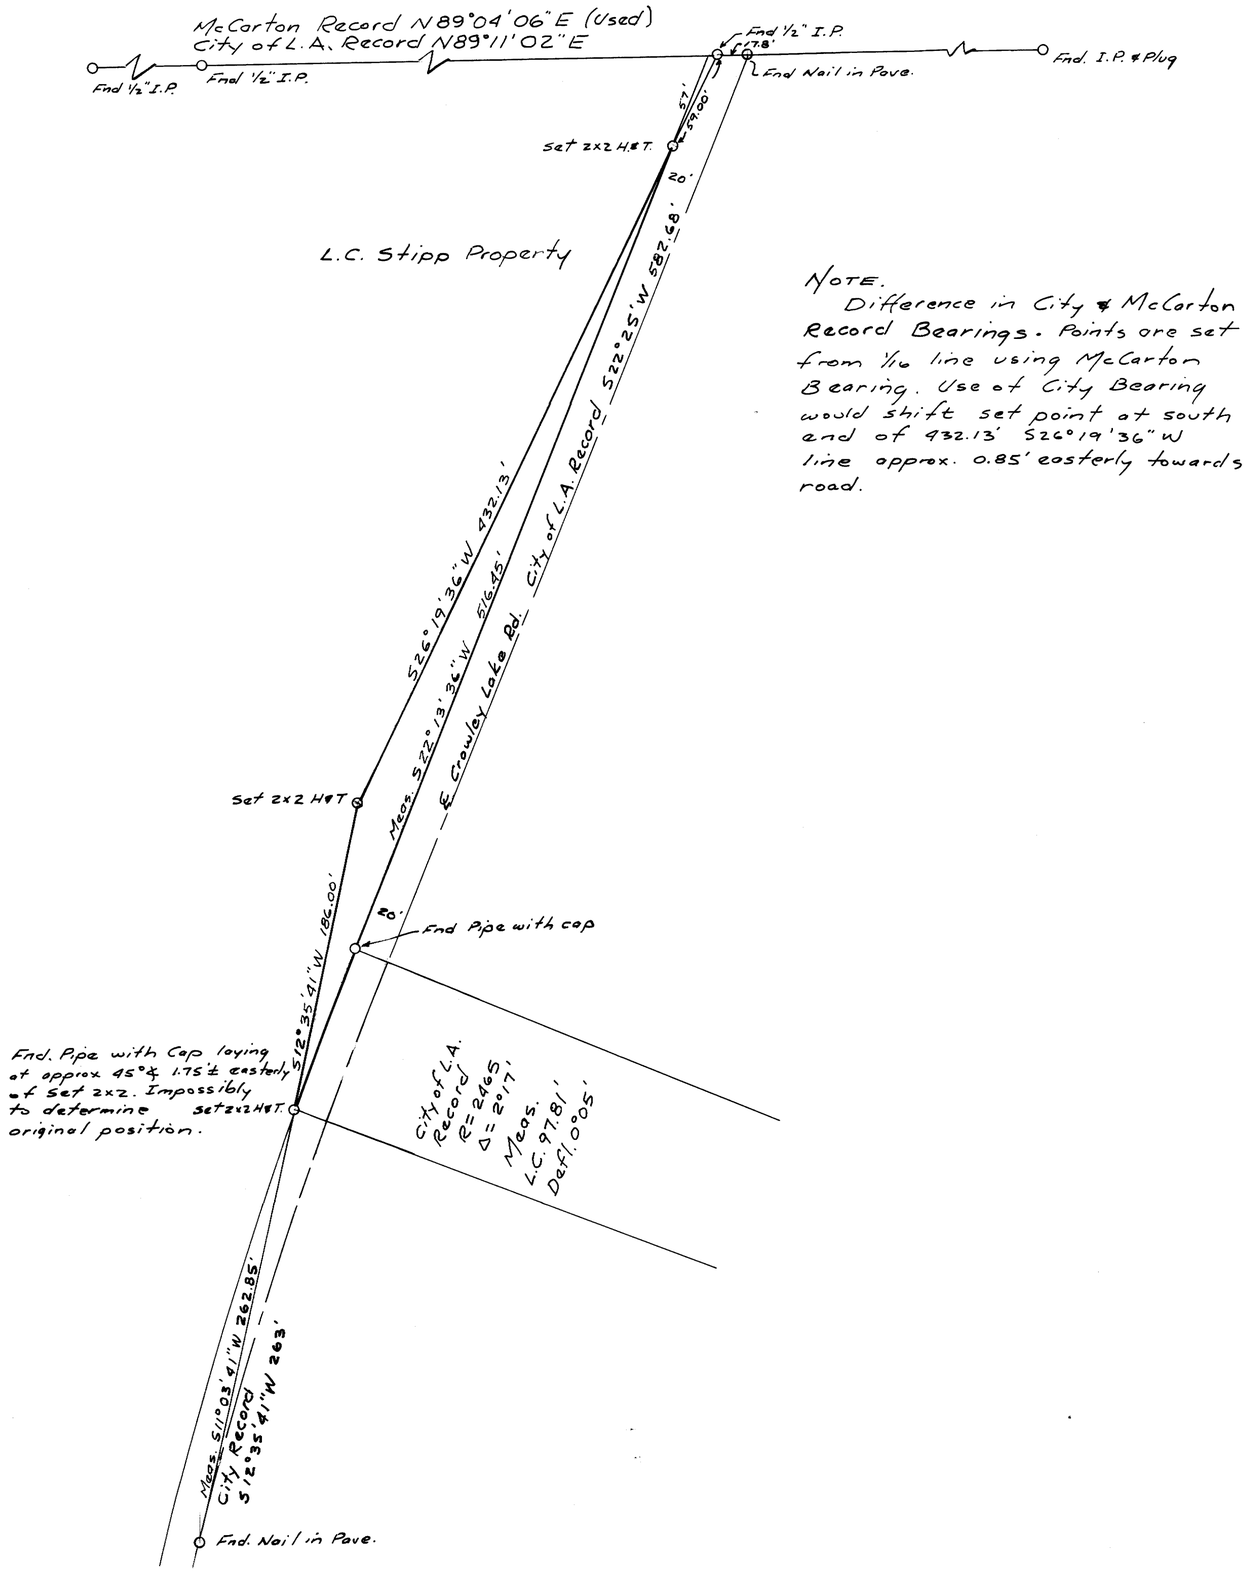

NOTE.
Difference in City & McCarton Record Bearings. Points are set from 1/16 line using McCarton Bearing. Use of City Bearing would shift set point at south end of 432.13' S26°19'36"W line approx. 0.85' easterly towards road.

SURVEYOR'S CERTIFICATE

This map correctly represents a survey made by me in conformance with the requirements of Chapter 15 of Division 3 of the Business and Professions Code at the request of Curt Everett in July, 1961

Bearings are based on the record bearing N89°04'06"E of the S. 1/16 line of Section 26, T.4S., R.29E., M.D.B.&M. as shown on Record of Survey Map by A.P. McCarton R.E. 2934 filed Feb. 16, 1945

C.E. Forbes
R.C.E. No. 10465

COUNTY SURVEYOR'S CERTIFICATE

This map has been examined for conformance with the requirements of Chapter 15 of Division 3 of the Business and Professions Code this _____ day of _____, 19___

No. 268

_____
County Surveyor

RECORDER'S CERTIFICATE

Filed for record this 18th day of August, 1961 at 3:15 P.m. in Book 2 of Maps at page 84, at the request of C.E. Forbes.

Geo. C. Delaney Jr.
County Recorder

RECORD OF SURVEY
OF A PORTION OF SECTION 26
T.4S., R.29E., M.D.B.&M.
COUNTY OF MONO
STATE OF CALIFORNIA