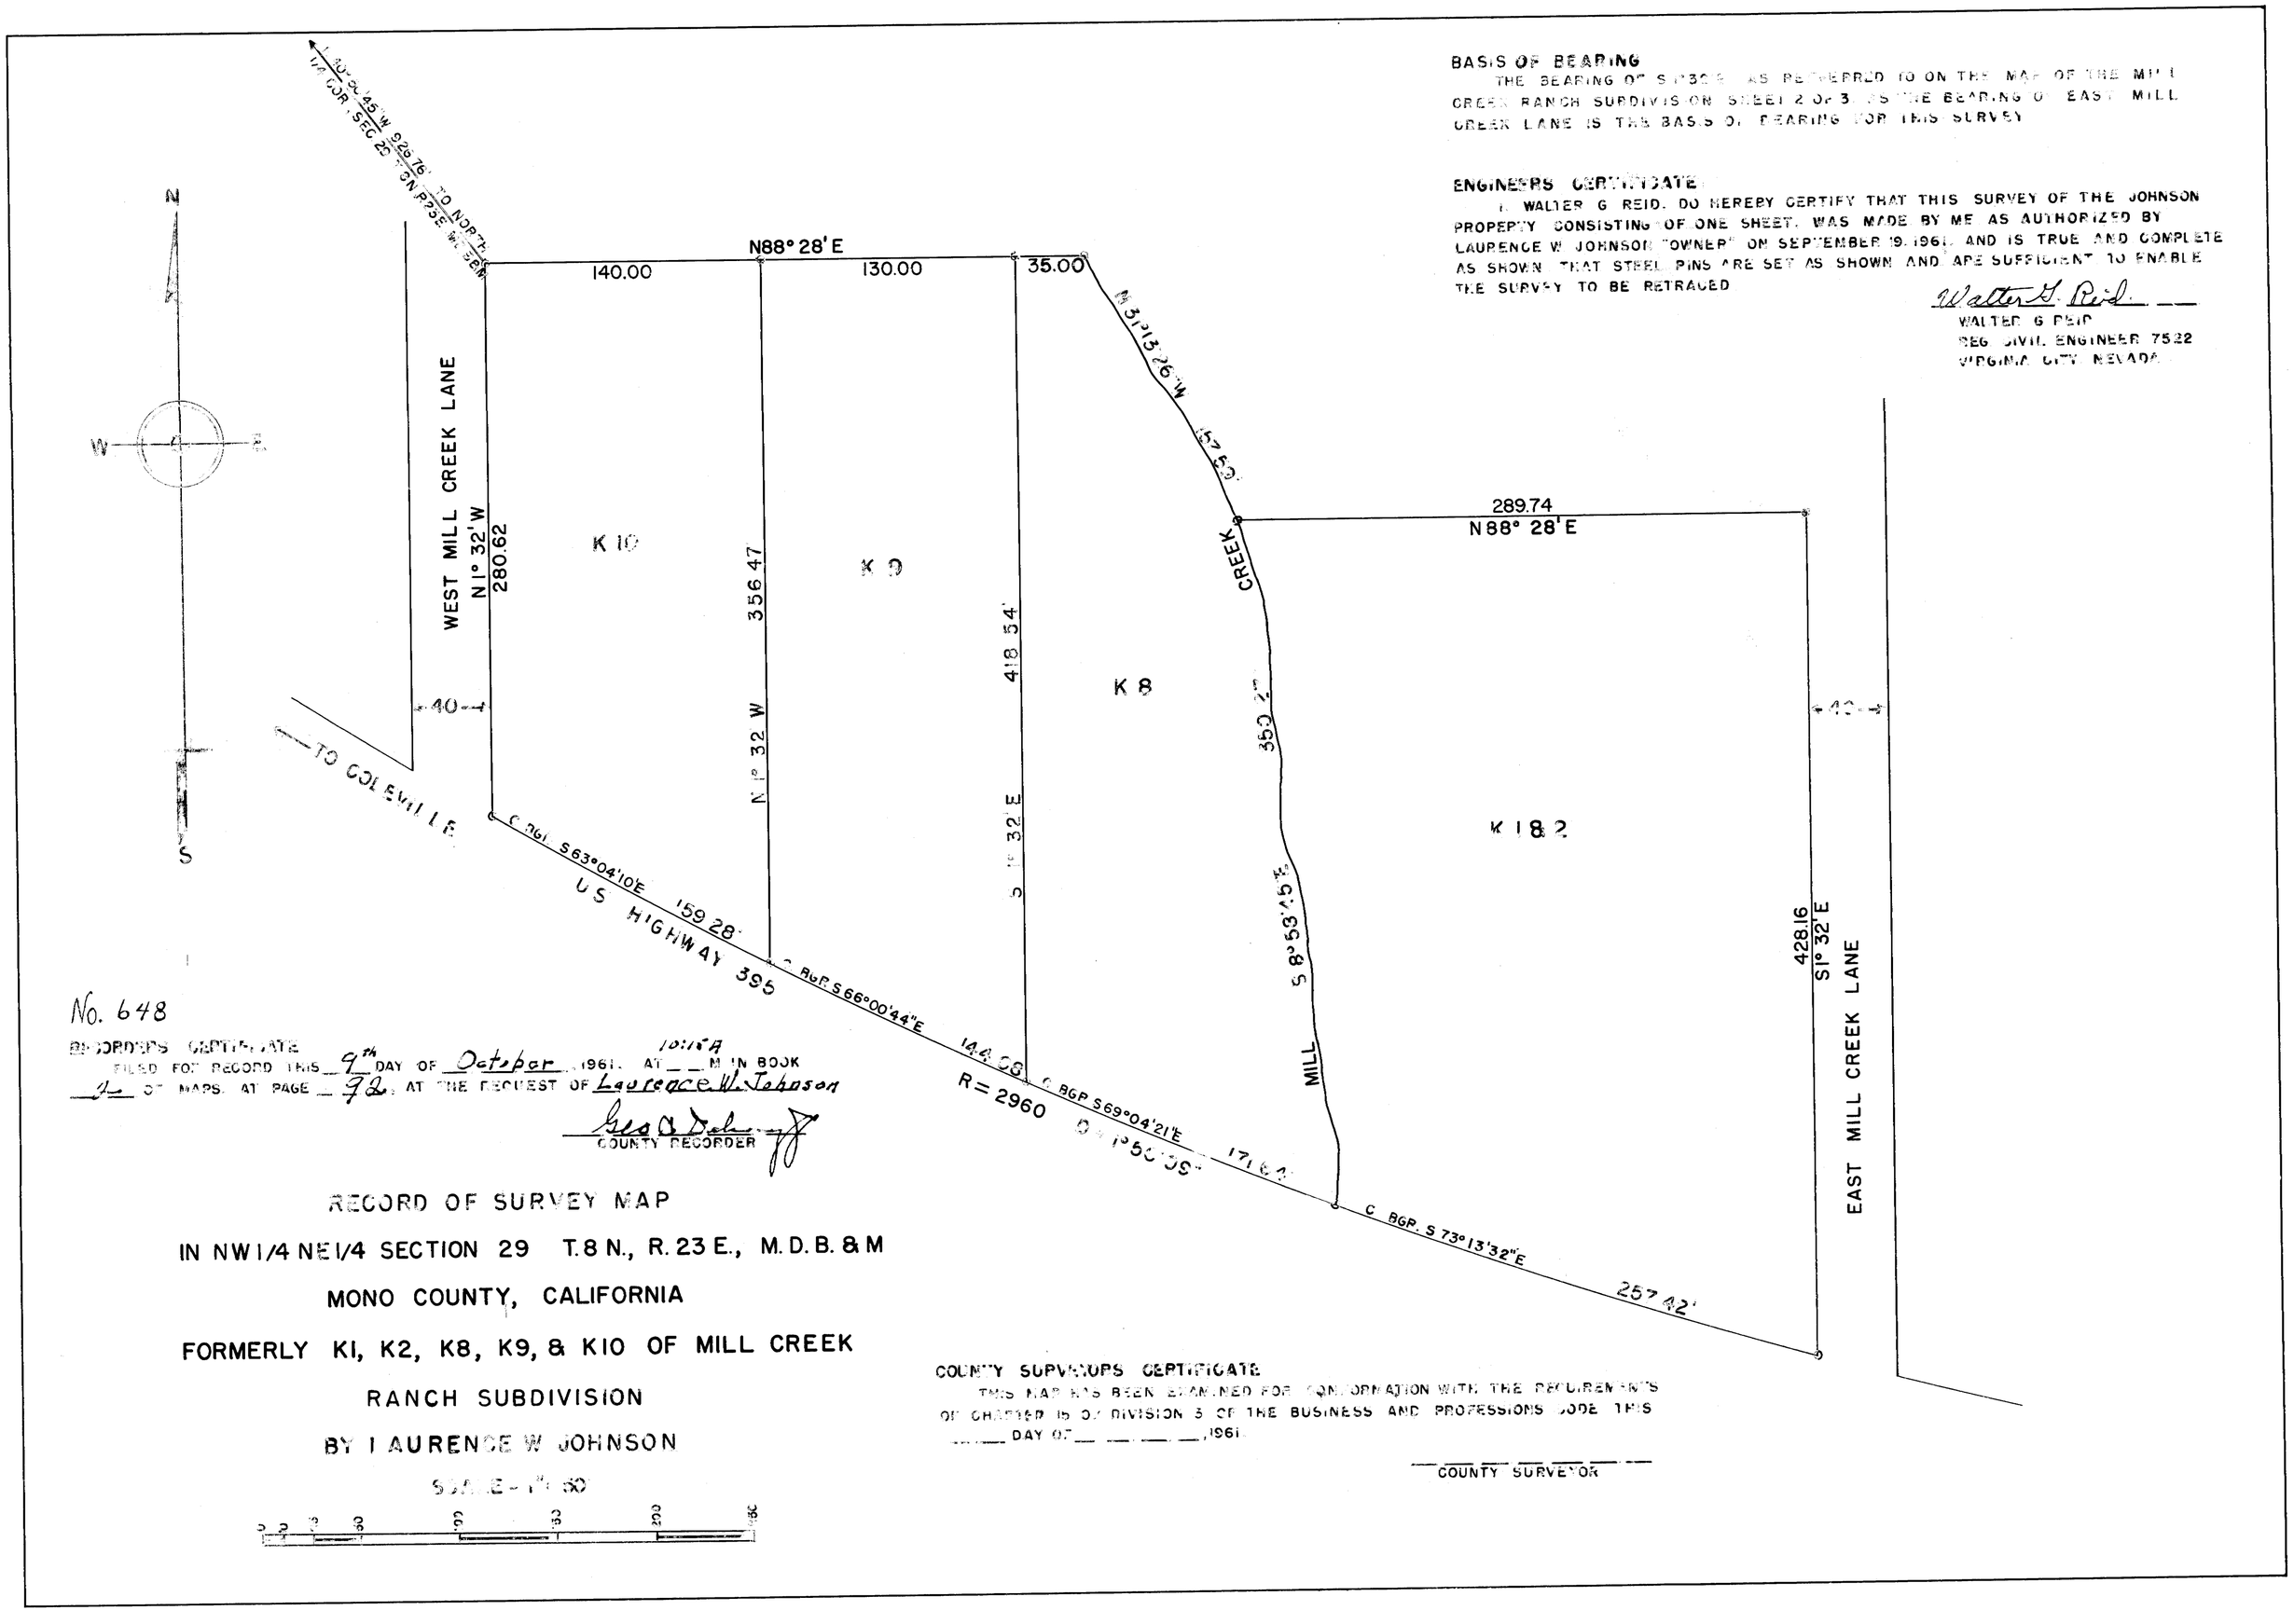

BASIS OF BEARING

THE BEARING OF S1°32'E AS REFERRED TO ON THE MAP OF THE MILL CREEK RANCH SUBDIVISION SHEET 2 OF 3 AS THE BEARING OF EAST MILL CREEK LANE IS THE BASIS OF BEARING FOR THIS SURVEY

ENGINEERS CERTIFICATE

I, WALTER G REID, DO HEREBY CERTIFY THAT THIS SURVEY OF THE JOHNSON PROPERTY CONSISTING OF ONE SHEET, WAS MADE BY ME AS AUTHORIZED BY LAURENCE W JOHNSON "OWNER" ON SEPTEMBER 19, 1961, AND IS TRUE AND COMPLETE AS SHOWN THAT STEEL PINS ARE SET AS SHOWN AND ARE SUFFICIENT TO ENABLE THE SURVEY TO BE RETRACED

Walter G. Reid

WALTER G REID
REG. CIVIL ENGINEER 7522
VIRGINIA CITY, NEVADA

No. 648

RECORDERS CERTIFICATE

FILED FOR RECORD THIS 9th DAY OF October, 1961, AT 10:15 A M IN BOOK 2 OF MAPS, AT PAGE 92, AT THE REQUEST OF Laurence W. Johnson

Geo A Dahl
COUNTY RECORDER

RECORD OF SURVEY MAP

IN NW1/4 NE1/4 SECTION 29 T.8 N., R.23 E., M.D.B.&M

MONO COUNTY, CALIFORNIA

FORMERLY K1, K2, K8, K9, & K10 OF MILL CREEK

RANCH SUBDIVISION

BY LAURENCE W JOHNSON

SCALE - 1" = 50'

0 50 100 150 200 250

COUNTY SURVEYORS CERTIFICATE

THIS MAP HAS BEEN EXAMINED FOR CONFORMATION WITH THE REQUIREMENTS OF CHAPTER 15 OF DIVISION 3 OF THE BUSINESS AND PROFESSIONS CODE THIS ____ DAY OF ____, 1961.

COUNTY SURVEYOR