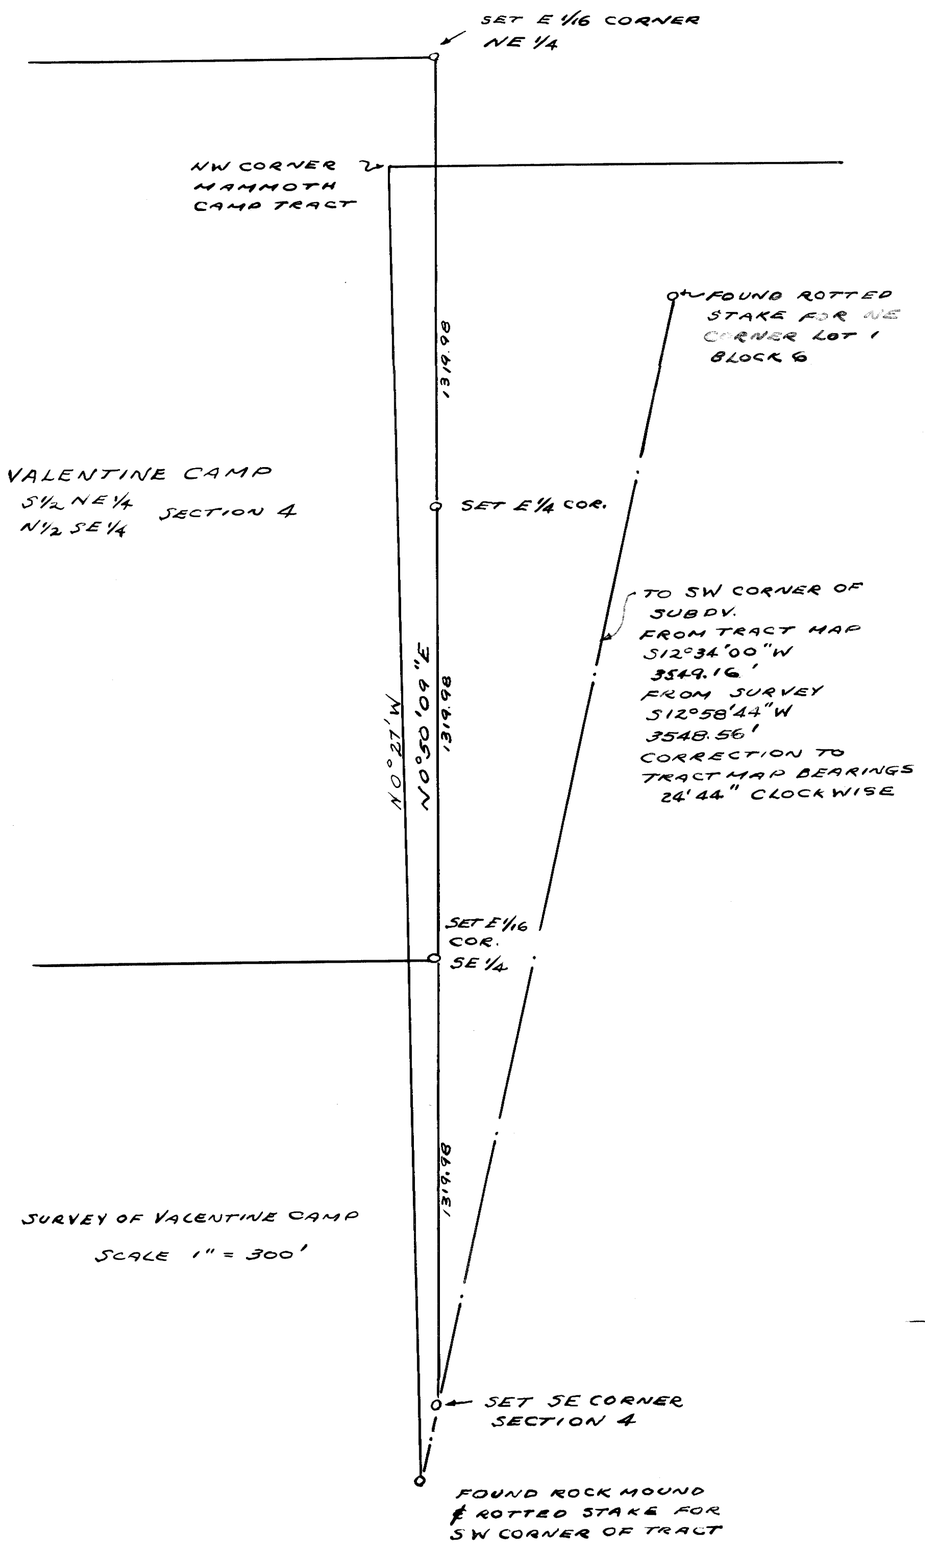

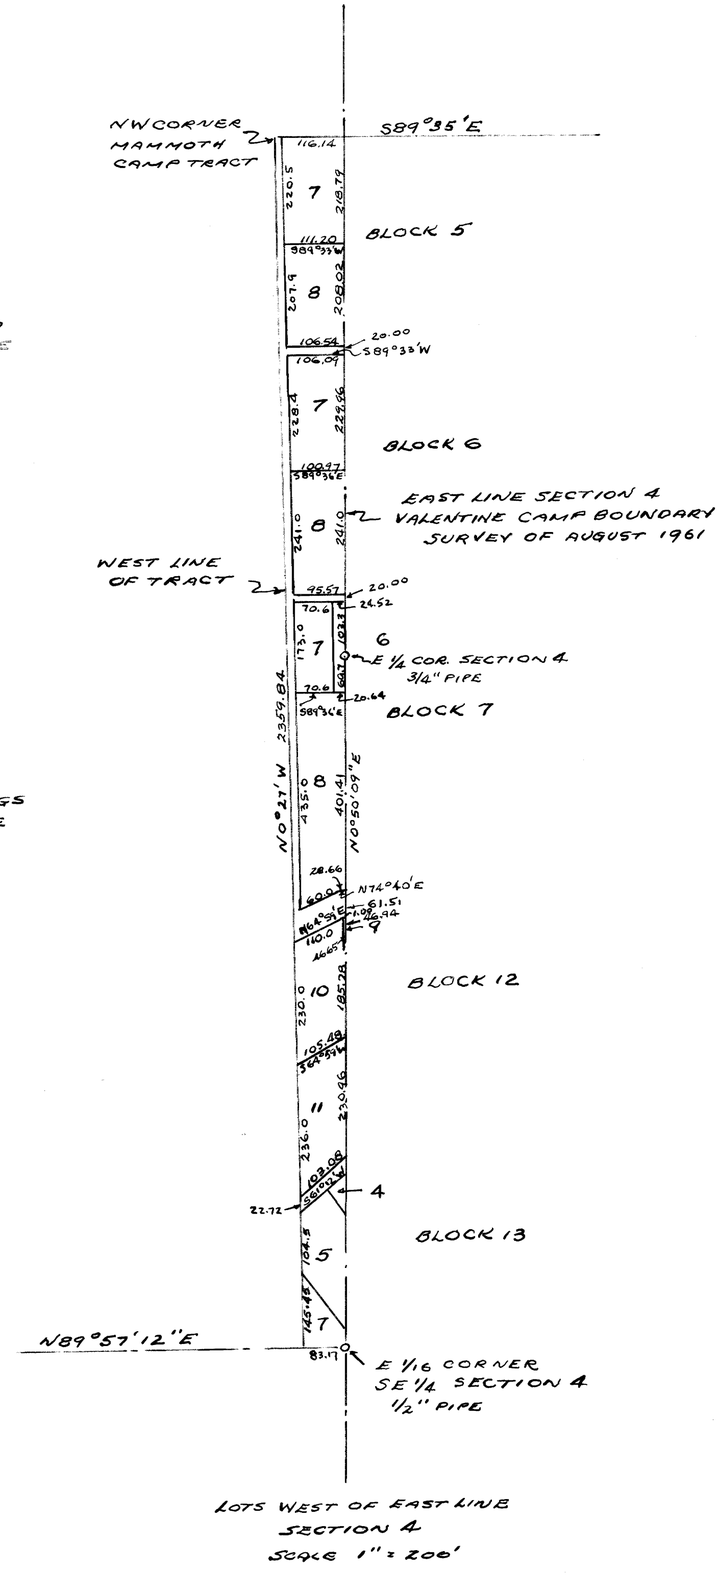

SURVEYORS CERTIFICATE

THIS MAP CORRECTLY REPRESENTS A SURVEY MADE BY ME IN CONFORMANCE WITH THE REQUIREMENTS OF CHAPTER 15 OF DIVISION 3 OF THE BUSINESS AND PROFESSIONS CODE AT THE REQUEST OF EDWARD R. VALENTINE IN JUNE - SEPTEMBER 1961

G.C. Holmes
RCE 10,467

THIS MAP HAS BEEN EXAMINED BY ME FOR CONFORMANCE WITH THE REQUIREMENTS OF CHAPTER 15 OF DIVISION 3 OF THE BUSINESS AND PROFESSIONS CODE THIS DAY OF , 19

COUNTY SURVEYOR

No. 1396

FILED FOR RECORD THIS 5th DAY OF March, 1962 AT 9:10 A.M. IN BOOK 2 OF Maps AT PAGE 107 AT THE REQUEST OF Edward R. Valentine G.C. Holmes

Geo C. Delany
COUNTY RECORDER

RECORD OF SURVEY

SECTIONS 3 AND 4 T4S R27E MDB&M
MONO COUNTY, CALIFORNIA

ALL BEARINGS BASED ON SOLAR OBS.

ALL LOT DIMENSIONS OBTAINED FROM SUBDIVISION MAP OF MAMMOTH CAMP TRACT FILED IN THE OFFICIAL RECORDS OF MONO COUNTY JANUARY 2, 1923 IN BOOK 1 AT PAGE 1

ALL BEARINGS SHOWN ON TRACT MAP CONVERTED TO TRUE BY APPLYING CLOCKWISE CORRECTION OF 0°24'44"

ALL BEARINGS AND DISTANCES SHOWN IN SECTION 4 ARE MEASURED