NOTE: FOUND ROCK MOUND & 1½" PIPE AT APPROXIMATE SOUTH ¼ CORNER SECTION 3 THERE WAS NO CORROBORATING EVIDENCE THAT THIS WAS TRUE LOCATION AND THIS MONUMENT WAS NOT USED TO ESTABLISH THE SE CORNER OF SECTION 4 BY DOUBLE PROPORTION
SE CORNER SECTION 3 NOT FOUND

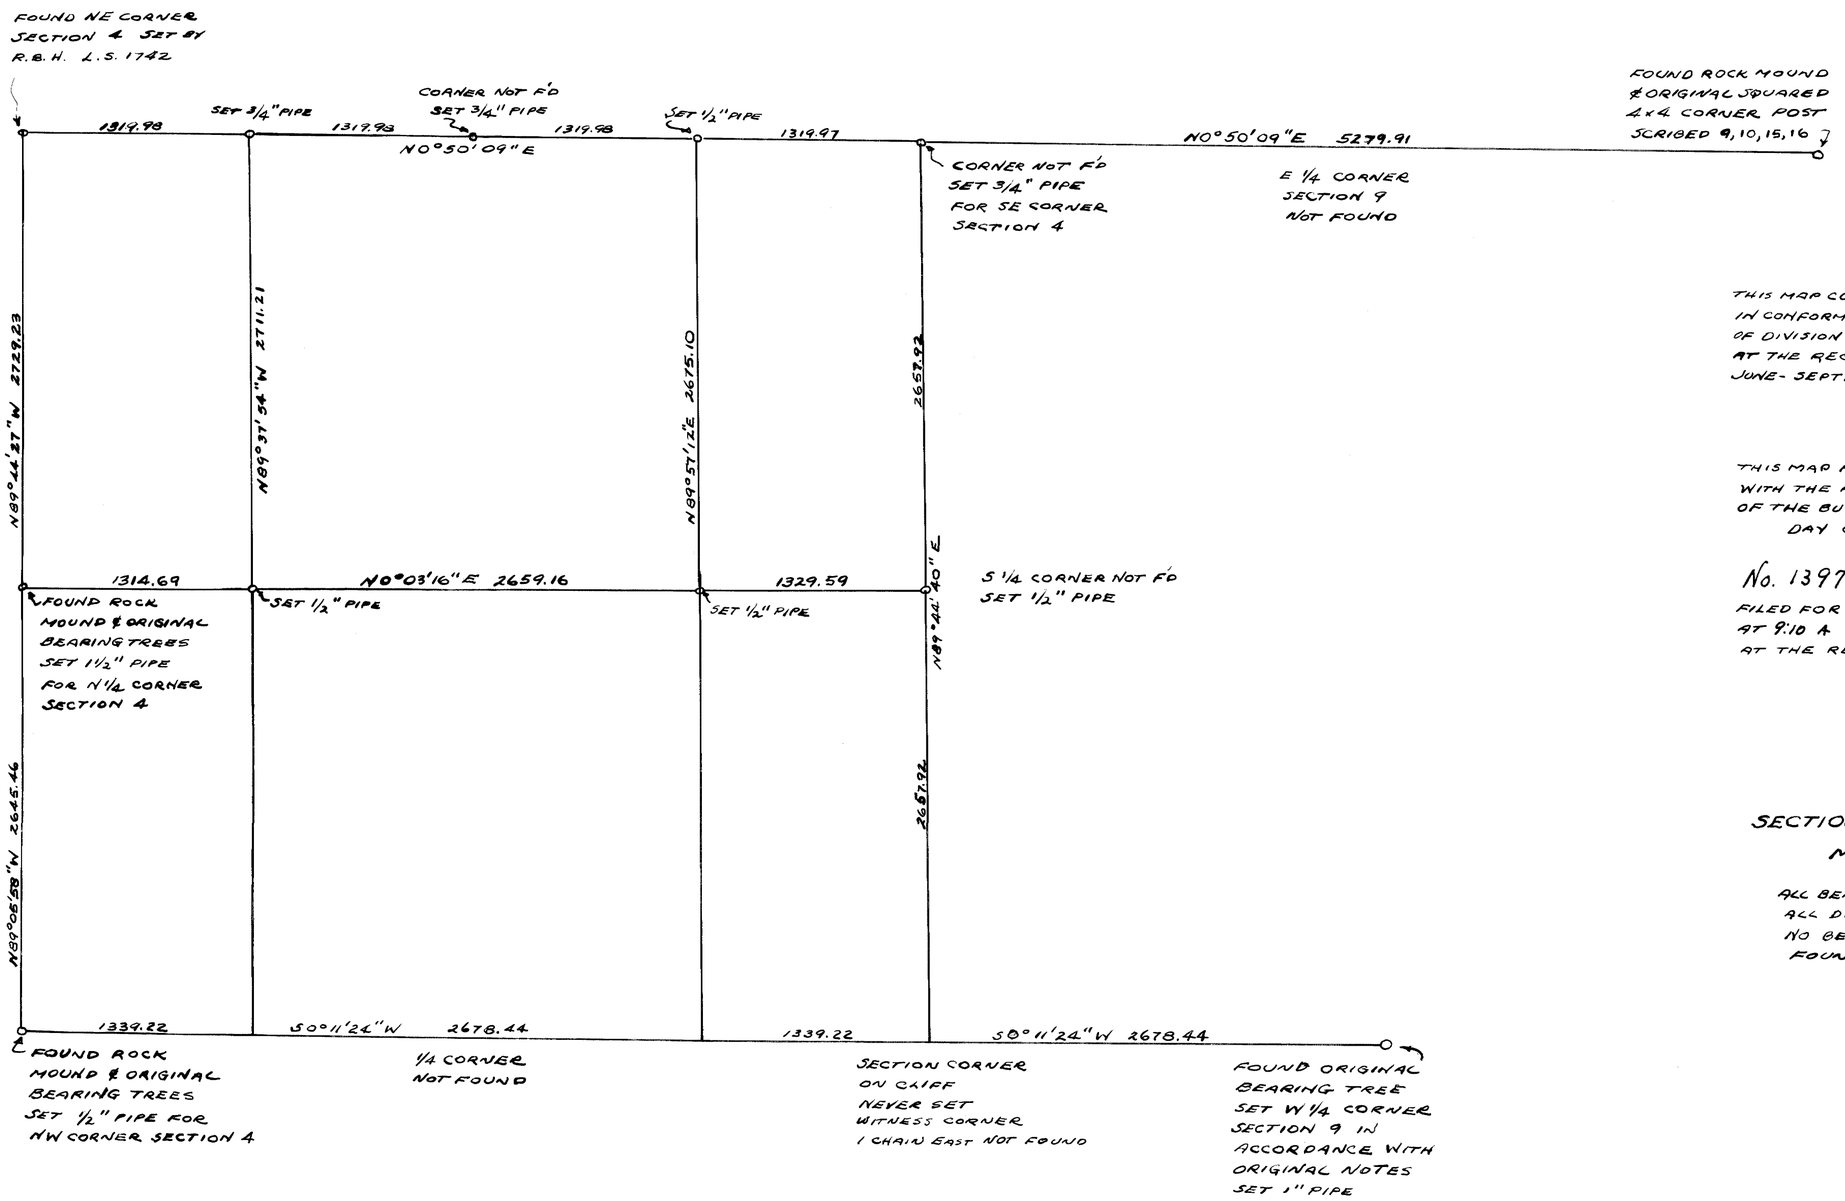

SURVEYORS CERTIFICATE

THIS MAP CORRECTLY REPRESENTS A SURVEY MADE BY ME IN CONFORMANCE WITH THE REQUIREMENTS OF CHAPTER 15 OF DIVISION 3 OF THE BUSINESS AND PROFESSIONS CODE AT THE REQUEST OF EDWARD R. VALENTINE IN JUNE - SEPTEMBER 1961

G. C. Holmes
RCE 10,467

THIS MAP HAS BEEN EXAMINED BY ME FOR CONFORMANCE WITH THE REQUIREMENTS OF CHAPTER 15 OF DIVISION 3 OF THE BUSINESS AND PROFESSIONS CODE THIS
DAY OF , 19

COUNTY SURVEYOR

No. 1397

FILED FOR RECORD THIS 5th DAY OF March, 1962, AT 9:10 A. M. IN BOOK 2 OF Maps AT PAGE 108 AT THE REQUEST OF Edward R. Valentine - G. C. Holmes

G. C. Dalton
COUNTY RECORDER

RECORD OF SURVEY
SECTIONS 4 AND 9 T4S R27E MDB&M
MONO COUNTY, CALIFORNIA

ALL BEARINGS BASED ON SOLAR OBSERVATION
ALL DISTANCES MEASURED
NO BEARINGS OR DISTANCES FOR THESE SECTIONS FOUND IN THE OFFICIAL RECORDS OF MONO COUNTY

SCALE 1" = 600'