SURVEYOR'S CERTIFICATE

This map correctly represents a survey made by me in conformance with the requirements of Chapter 15 of Division 3 of the Business and Professions Code at the request of J. Watterson in Sept-Nov., 1961

C.E. Forbes
R.C.E. No. 10465

COUNTY SURVEYOR'S CERTIFICATE

This map has been examined for conformance with the requirements of Chapter 15 of Division 3 of the Business and Professions Code this _____ day of _____, 19___.

No. 1430

_____
County Surveyor

RECORDER'S CERTIFICATE

Filed for record this 14th day of March, 1962, at 3:35 P.M. in Book 2 of Maps at page 118, at the request of C.E. Forbes

Geo. A. Dubay
County Recorder

RECORD OF SURVEY

A Survey made to check the physical Position of certain points in the NW¼ of the NW¼ of Sec. 35, T.4S., R.29E., M.D.B.&M. ---- Bearings are based on the bearing of the west line of Section 35.
Scale 1" = 100'

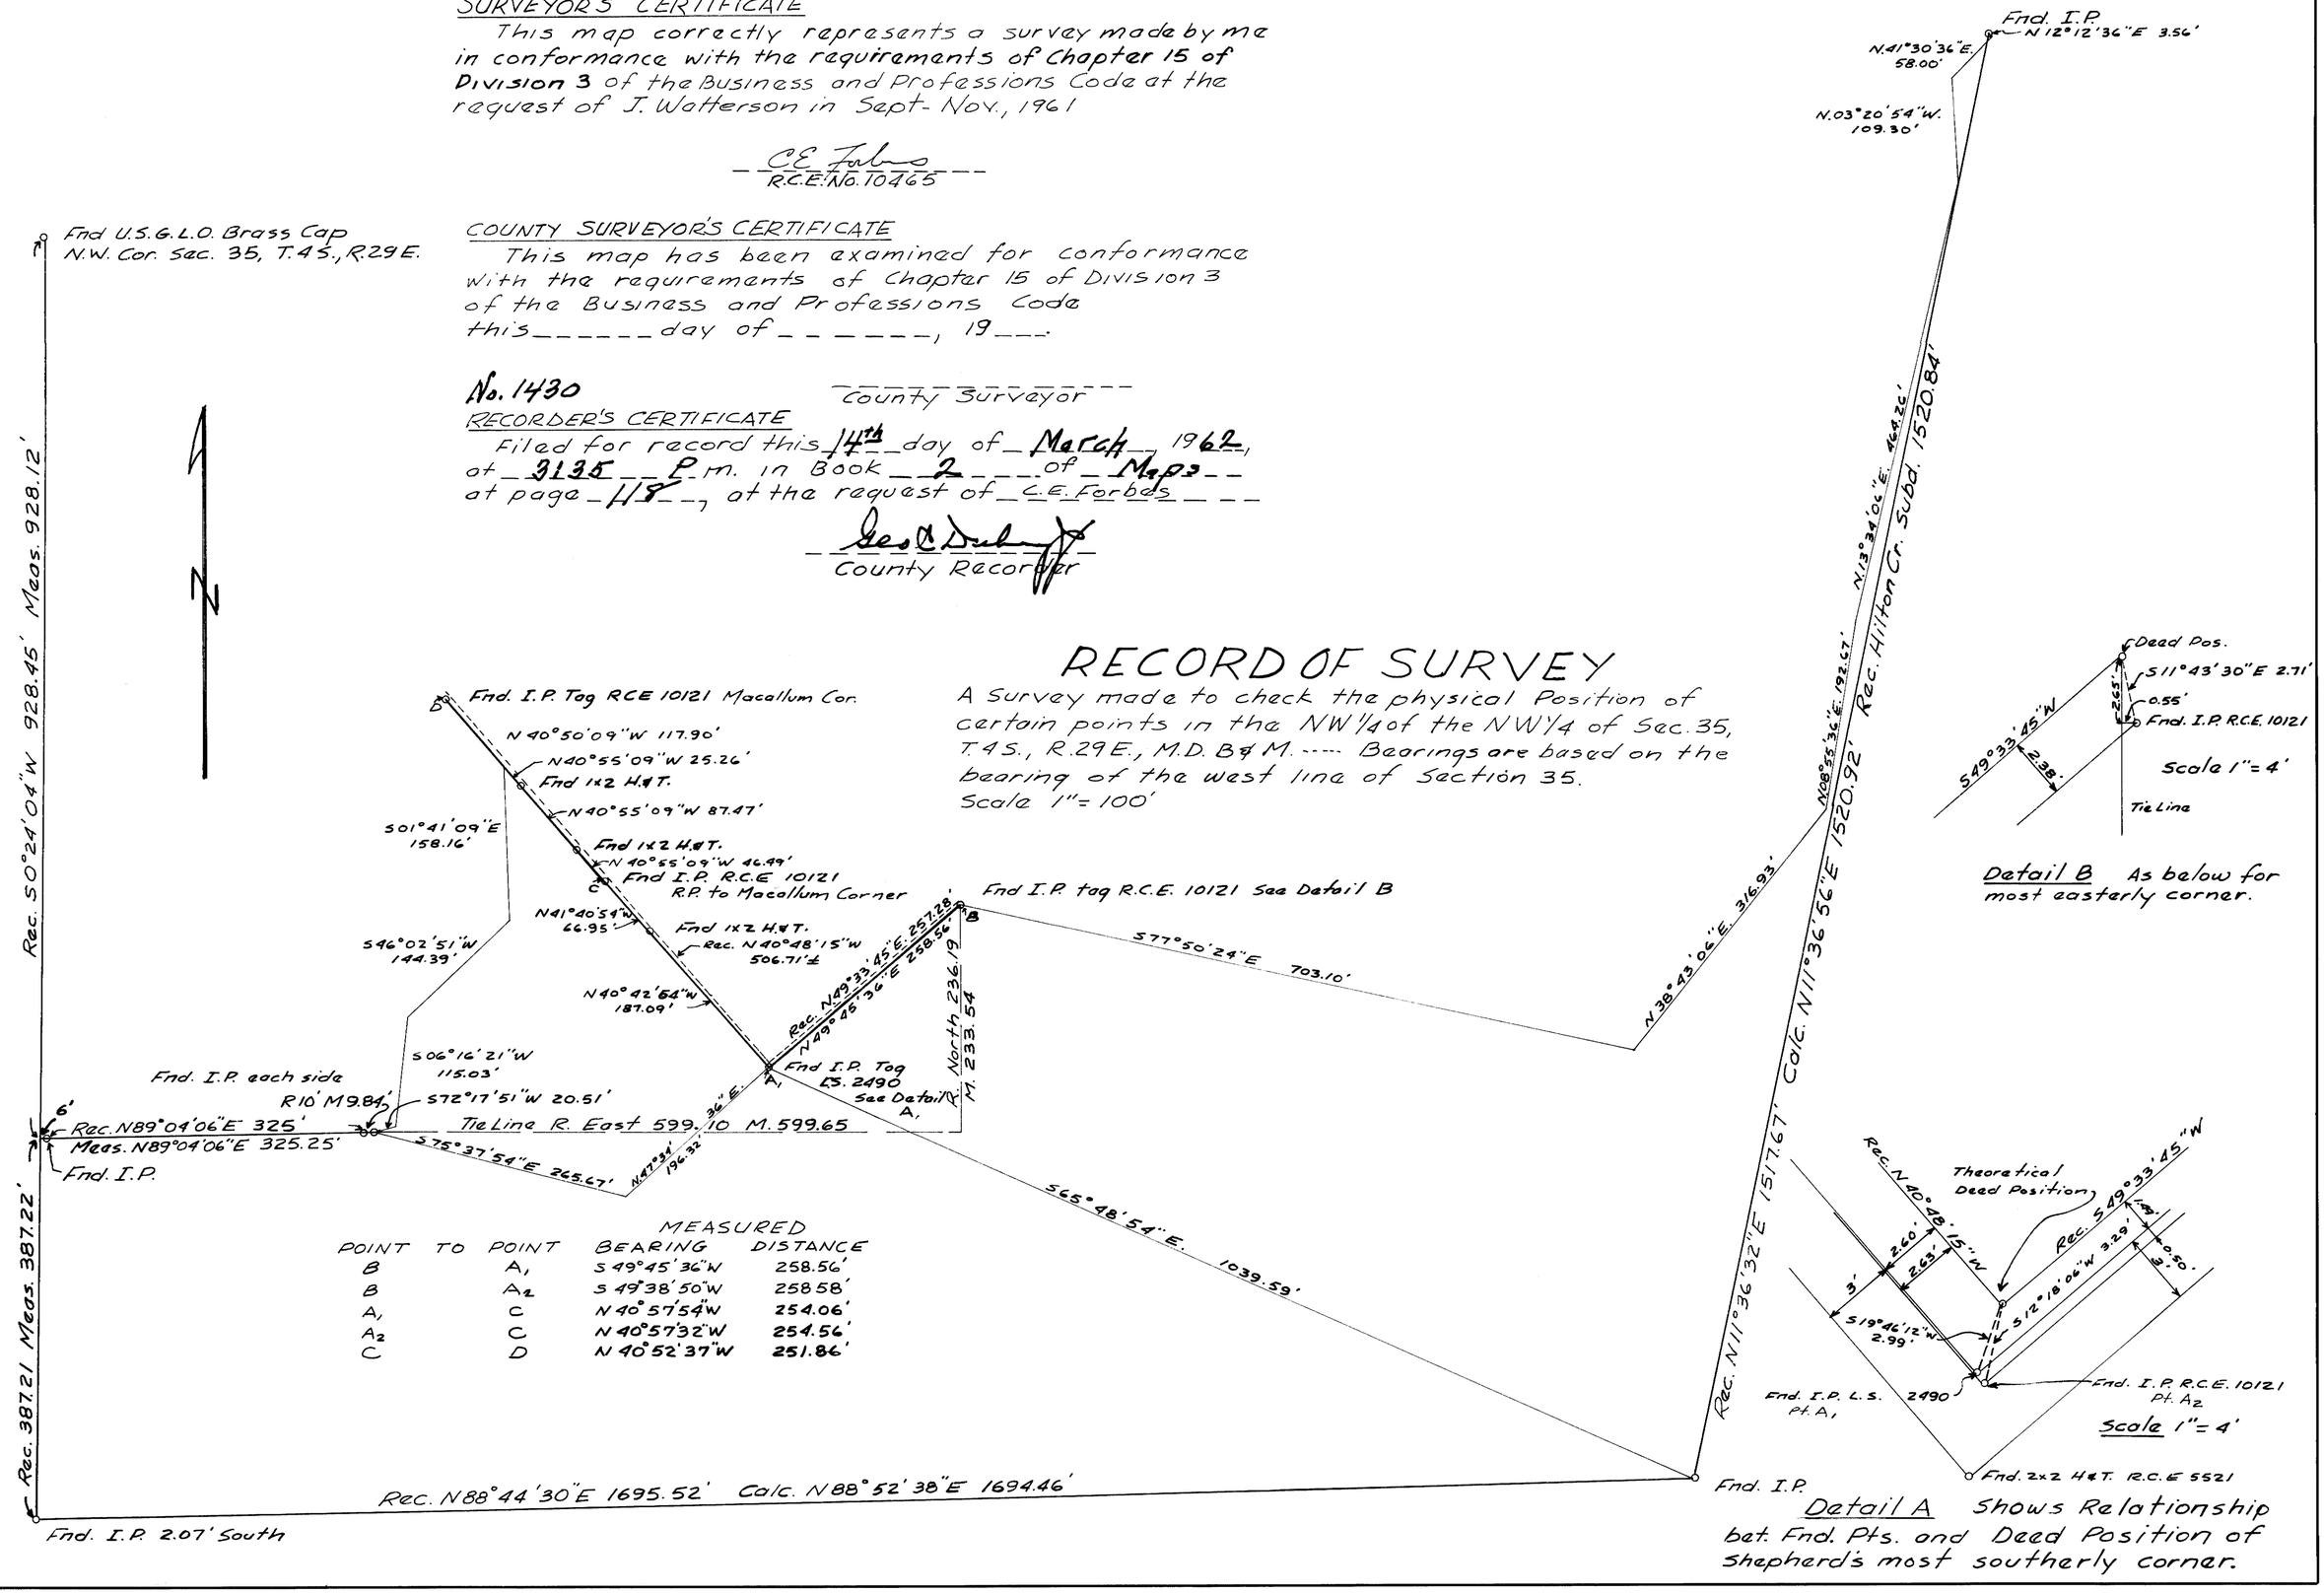

MEASURED

POINT	TO	POINT	BEARING	DISTANCE
B		A_1	S 49°45'36"W	258.56'
B		A_2	S 49°38'50"W	258.58'
A_1		C	N 40°57'54"W	254.06'
A_2		C	N 40°57'32"W	254.56'
C		D	N 40°52'37"W	251.86'

Detail B As below for most easterly corner.

Detail A Shows Relationship bet. Fnd. Pts. and Deed Position of Shepherd's most southerly corner.