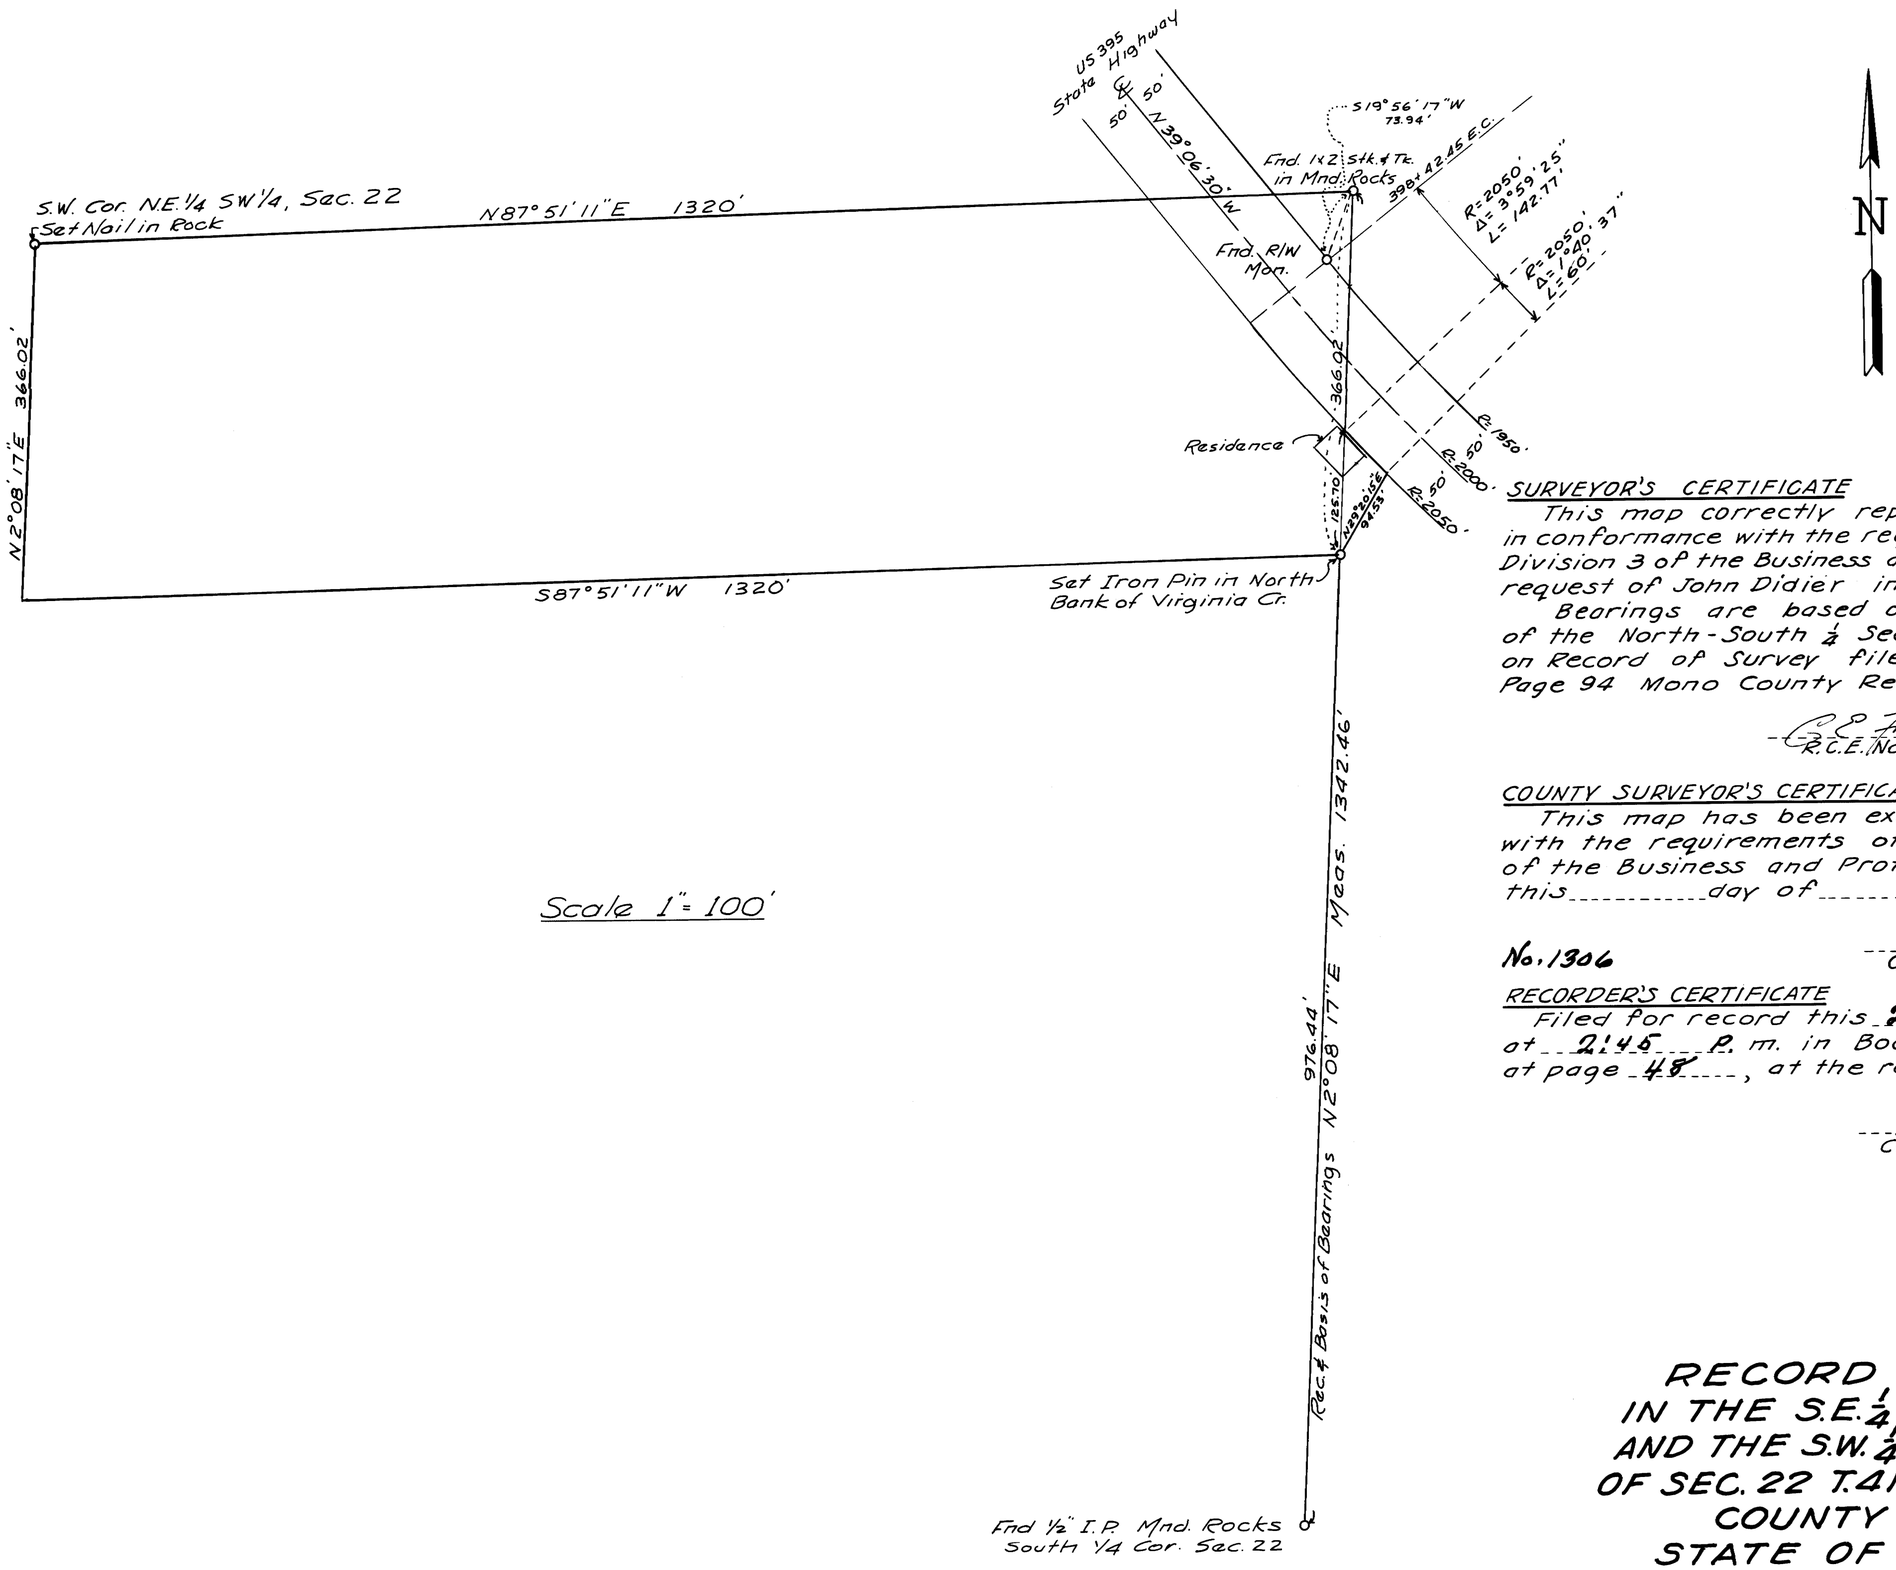

Scale 1" = 100'

SURVEYOR'S CERTIFICATE

This map correctly represents a survey made by me in conformance with the requirements of Chapter 15 of Division 3 of the Business and Professions Code at the request of John Didier in December, 1962.

Bearings are based on the bearing S02°08'17"W of the North-South ¼ Sec. Line of Sec. 22 as shown on Record of Survey filed in Book 2 of Maps at Page 94 Mono County Records.

R.C.E. No. 10465

COUNTY SURVEYOR'S CERTIFICATE

This map has been examined for conformance with the requirements of Chapter 15 of Division 3 of the Business and Professions Code this _____ day of _____, 19____.

No. 1306

County Surveyor

RECORDER'S CERTIFICATE

Filed for record this 2nd day of January, 1963, at 2:45 P. m. in Book 3 of Maps at page 48, at the request of John Didier

County Recorder

RECORD OF SURVEY
IN THE S.E. ¼ OF THE S.W. ¼
AND THE S.W. ¼ OF THE S.E. ¼
OF SEC. 22 T.4N., R.25E., M.D.B.&M.
COUNTY OF MONO
STATE OF CALIFORNIA