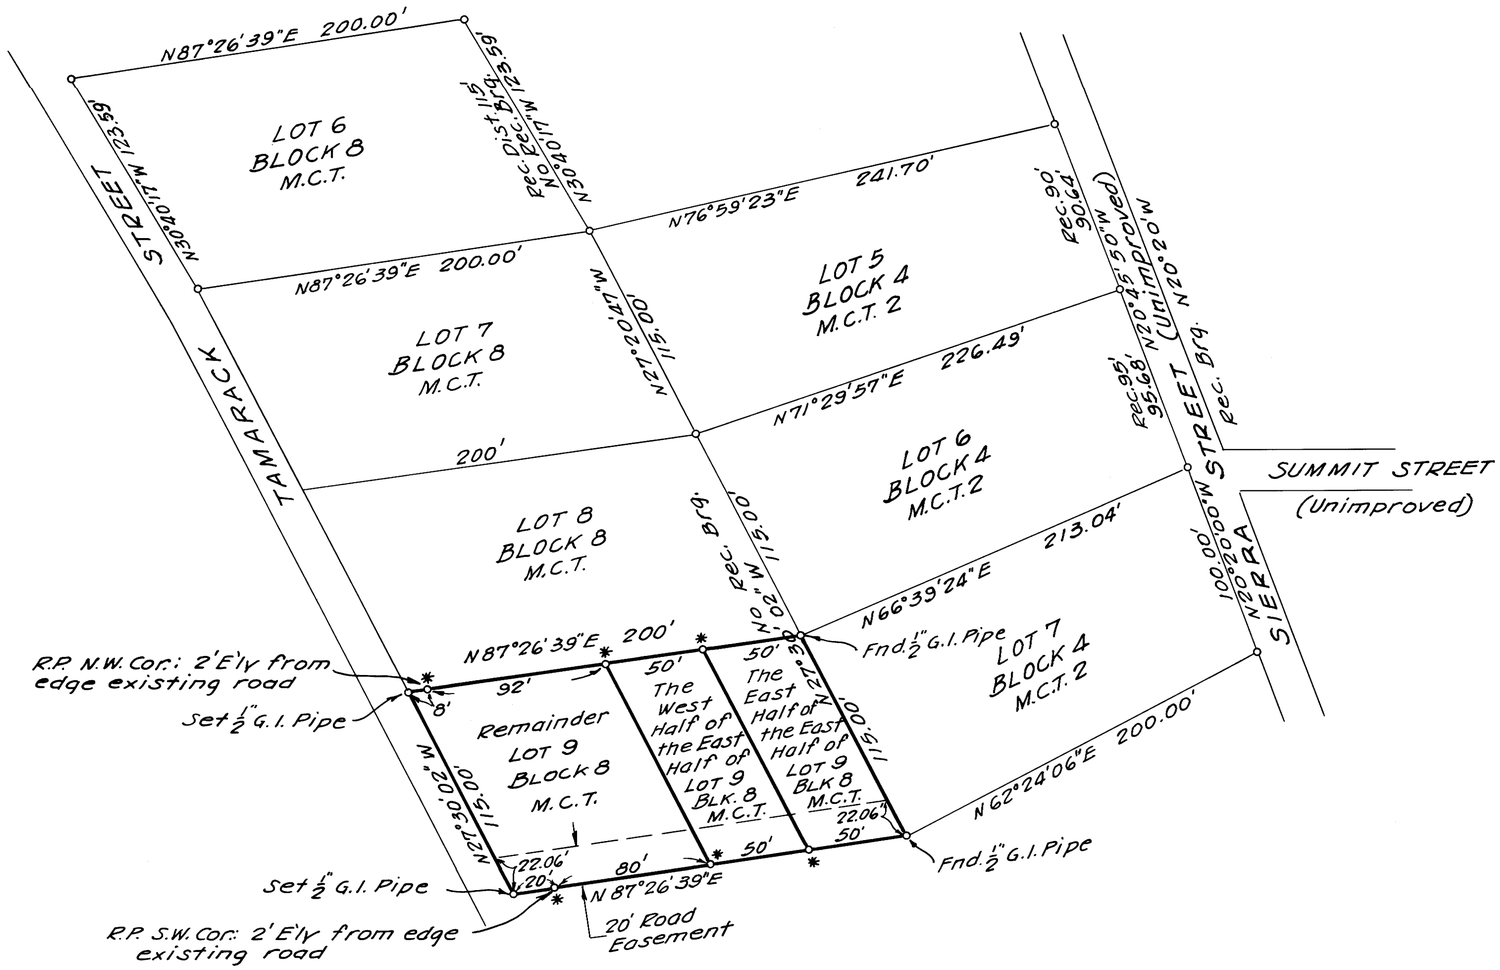

* Indicates - Set 2×2 H&T

Scale 1"=50'

N

SURVEYOR'S CERTIFICATE

This map correctly represents a survey made by me in conformance with the requirements of Chapter 15 of Division 3 of the Business and Professions Code at the request of Mr. Hal Belcher, January 6, 1963.

C. H. Jackson
R.C.E. 10121

COUNTY SURVEYOR'S CERTIFICATE

This map has been examined for conformance with the requirements of Chapter 15 of Division 3 of the Business and Professions Code this _____ day of _____, 19___.

_____
County Surveyor

No. 1610

RECORDER'S CERTIFICATE

Filed for record this 28th day of February, 1963, at 9:30 A.M. in Book 3 of Maps at page 59, at the request of Hal Belcher.

Geo. C. Delany Jr.
County Recorder

RECORD OF SURVEY
BLOCK 8, MAMMOTH CAMP TRACT
SEC. 3, T.4 S., R.27E., M.D.B.&M.
COUNTY OF MONO
STATE OF CALIFORNIA