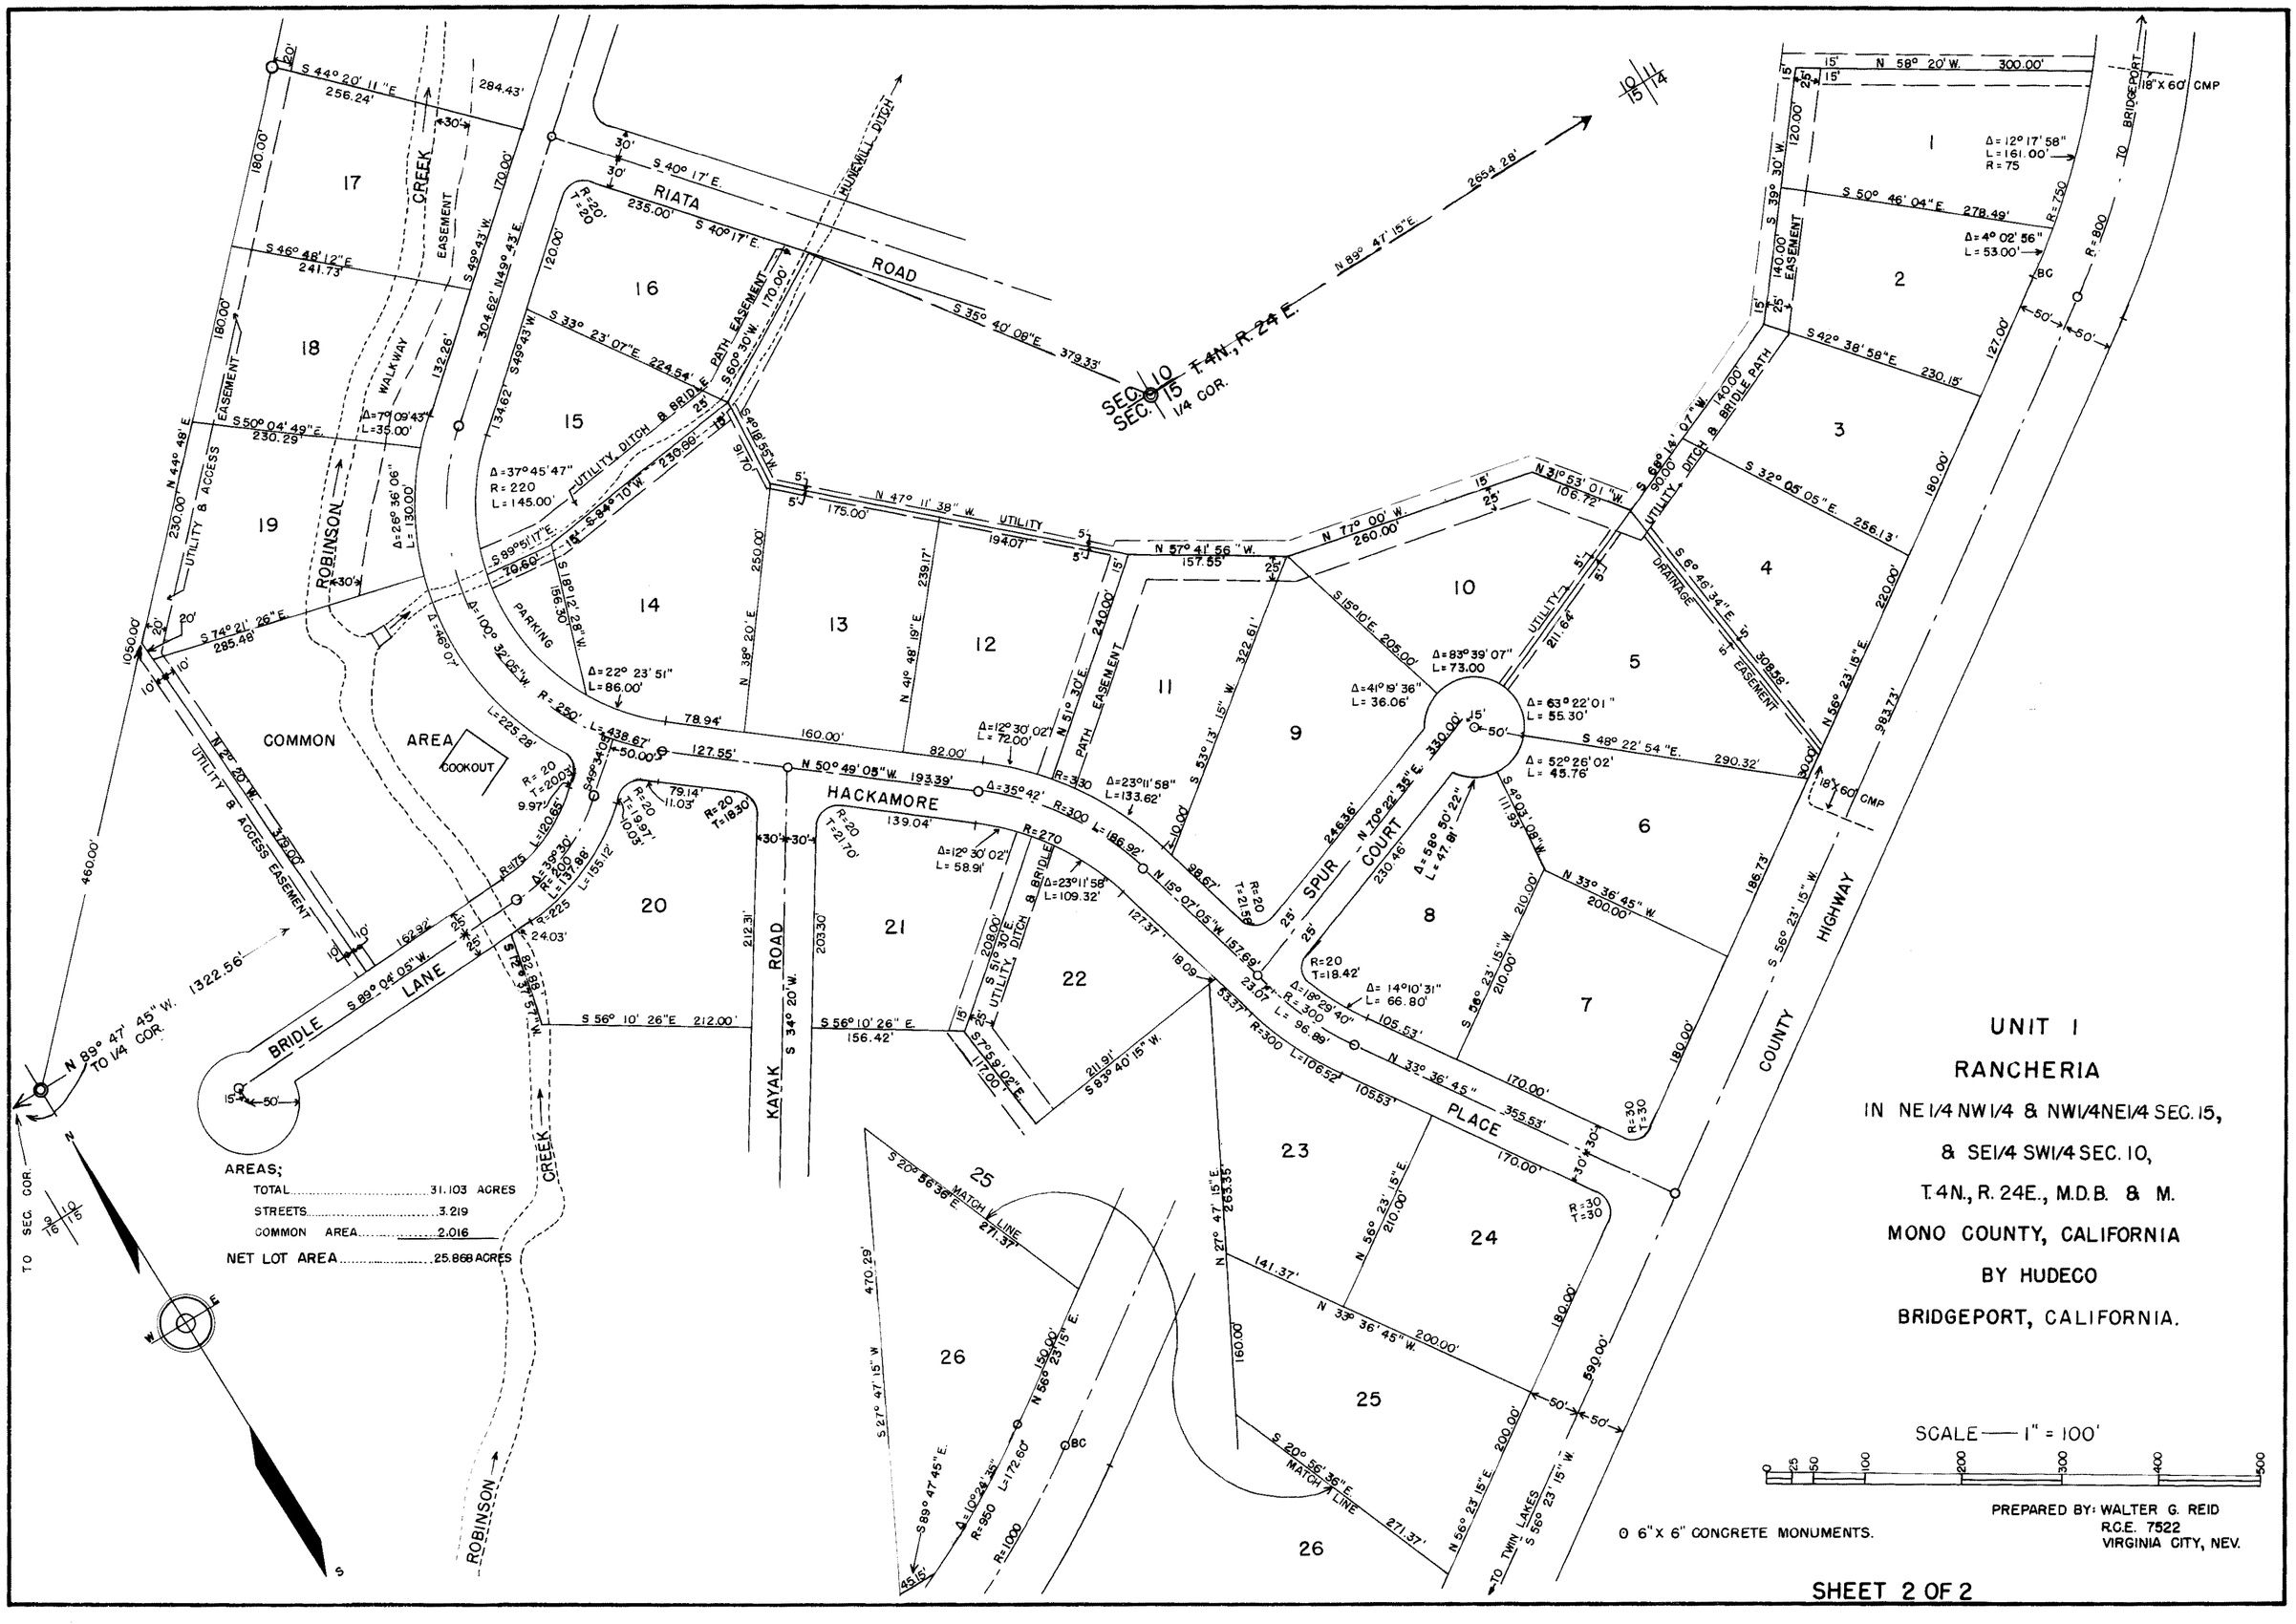
UNIT I
RANCHERIA
IN NE1/4 NW1/4 & NW1/4 NE1/4 SEC. 15,
& SE1/4 SW1/4 SEC. 10,
T.4N., R.24E., M.D.B. & M.
MONO COUNTY, CALIFORNIA
BY HUDECO
BRIDGEPORT, CALIFORNIA.
SCALE — 1" = 100'
PREPARED BY: WALTER G. REID
R.C.E. 7522
VIRGINIA CITY, NEV.
⊙ 6" X 6" CONCRETE MONUMENTS.
AREAS;
TOTAL 31.103 ACRES
STREETS 3.219
COMMON AREA 2.016
NET LOT AREA 25.868 ACRES
SEC. 10 T.4N., R.24E.
SEC. 15 1/4 COR.
RIATA ROAD
HACKAMORE
KAYAK ROAD
BRIDLE LANE
SPUR COURT
PLACE
COUNTY HIGHWAY
ROBINSON CREEK
COMMON AREA
COOKOUT
TO BRIDGEPORT
TO TWIN LAKES
TO SEC. COR.
N 89° 47' 45" W. 1322.56'
TO 1/4 COR.
SHEET 2 OF 2