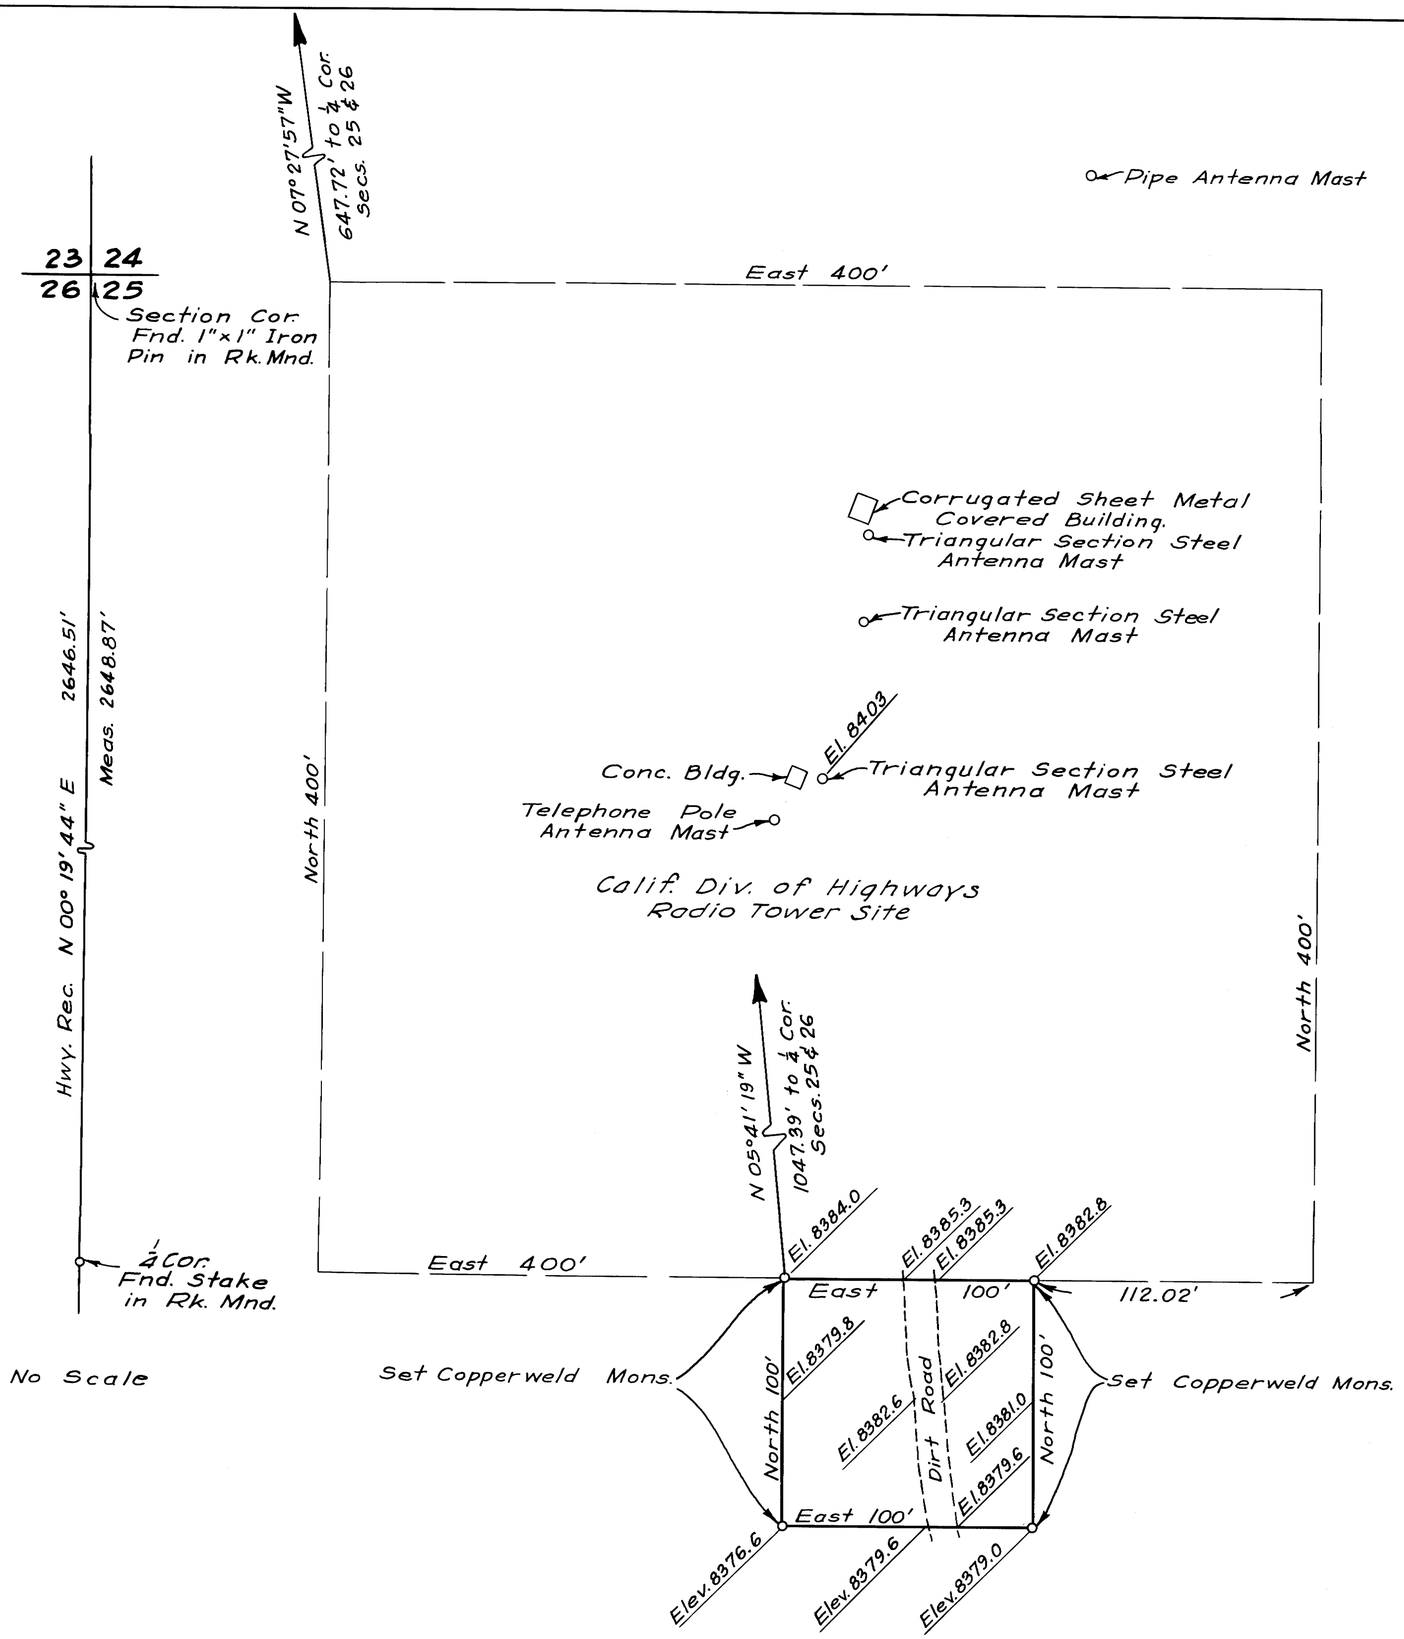

SURVEYOR'S CERTIFICATE

This map correctly represents a survey made by me in conformance with the requirements of Chapter 15 of Division 3 of the Business and Professions Code at the request of Mr. R.C. Ferber, California Interstate Telephone Company, May, 1963.

C. Jackson
R.C.E. 10121

COUNTY SURVEYOR'S CERTIFICATE

This map has been examined for conformance with the requirements of Chapter 15 of Division 3 of the Business and Professions Code this _____ day of _____, 19____.

No. 47

_____
County Surveyor

RECORDER'S CERTIFICATE

Filed for record this 10th day of July, 1963, at 9:45 A m in Book 3 of Maps at page 76, at the request of Calif. Interstate Telephone Co.

Jack Delaney
County Recorder

RECORD OF SURVEY
IN THE S.W. ¼ SECTION 25
T. 3 N., R. 25 E., M.D.B.&M.
COUNTY OF MONO
STATE OF CALIFORNIA