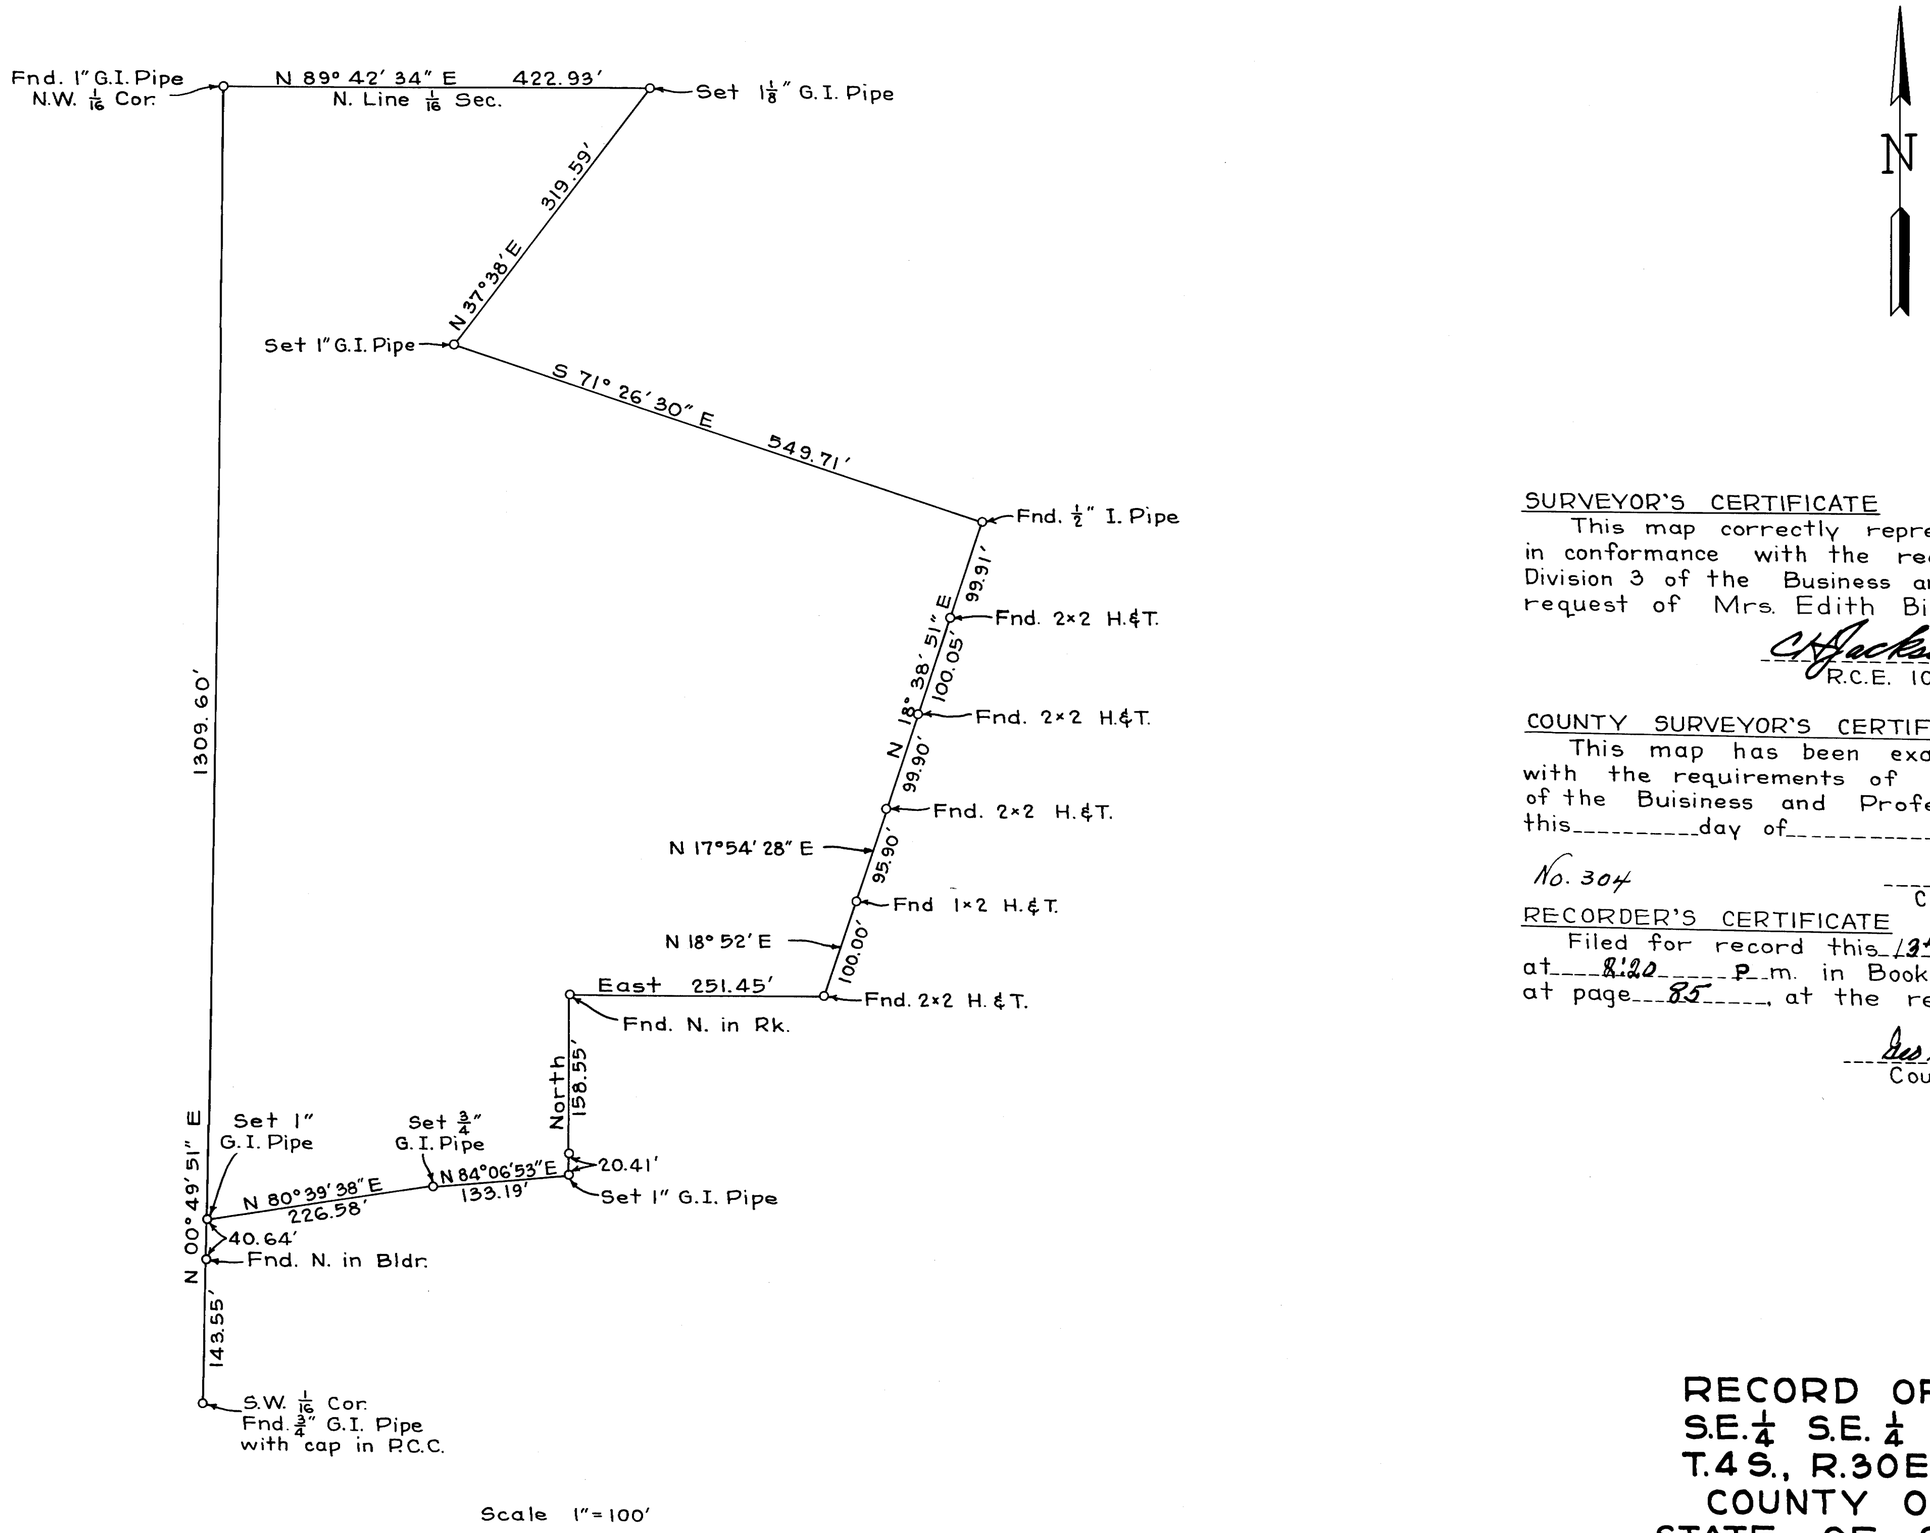

Scale 1" = 100'

SURVEYOR'S CERTIFICATE

This map correctly represents a survey made by me in conformance with the requirements of Chapter 15 of Division 3 of the Business and Professions Code at the request of Mrs. Edith Birchim in July, 1963.

C H Jackson
R.C.E. 10121

COUNTY SURVEYOR'S CERTIFICATE

This map has been examined for conformance with the requirements of Chapter 15 of Division 3 of the Buisiness and Professions Code this_____day of_____, 19____.

No. 304

_____
County Surveyor

RECORDER'S CERTIFICATE

Filed for record this 13th day of August, 1963, at 8:20 p.m. in Book 3 of Maps at page 85, at the request of Mrs. Edith Birchim.

Geo C. Dehny Jr.
County Recorder

RECORD OF SURVEY
S.E. 1/4 S.E. 1/4 SEC. 29
T.4 S., R.30 E., M.D.B.&M.
COUNTY OF MONO
STATE OF CALIFORNIA