SURVEYOR'S CERTIFICATE

THIS MAP CORRECTLY REPRESENTS A SURVEY MADE BY ME IN CONFORMANCE WITH THE REQUIREMENTS OF CHAPTER 15 OF DIVISION 3 OF THE BUSINESS AND PROFESSIONS CODE AT THE REQUEST OF GEORGE CONN IN AUGUST-SEPTEMBER 1963

Gordon C. Holmes
RCE 10,467

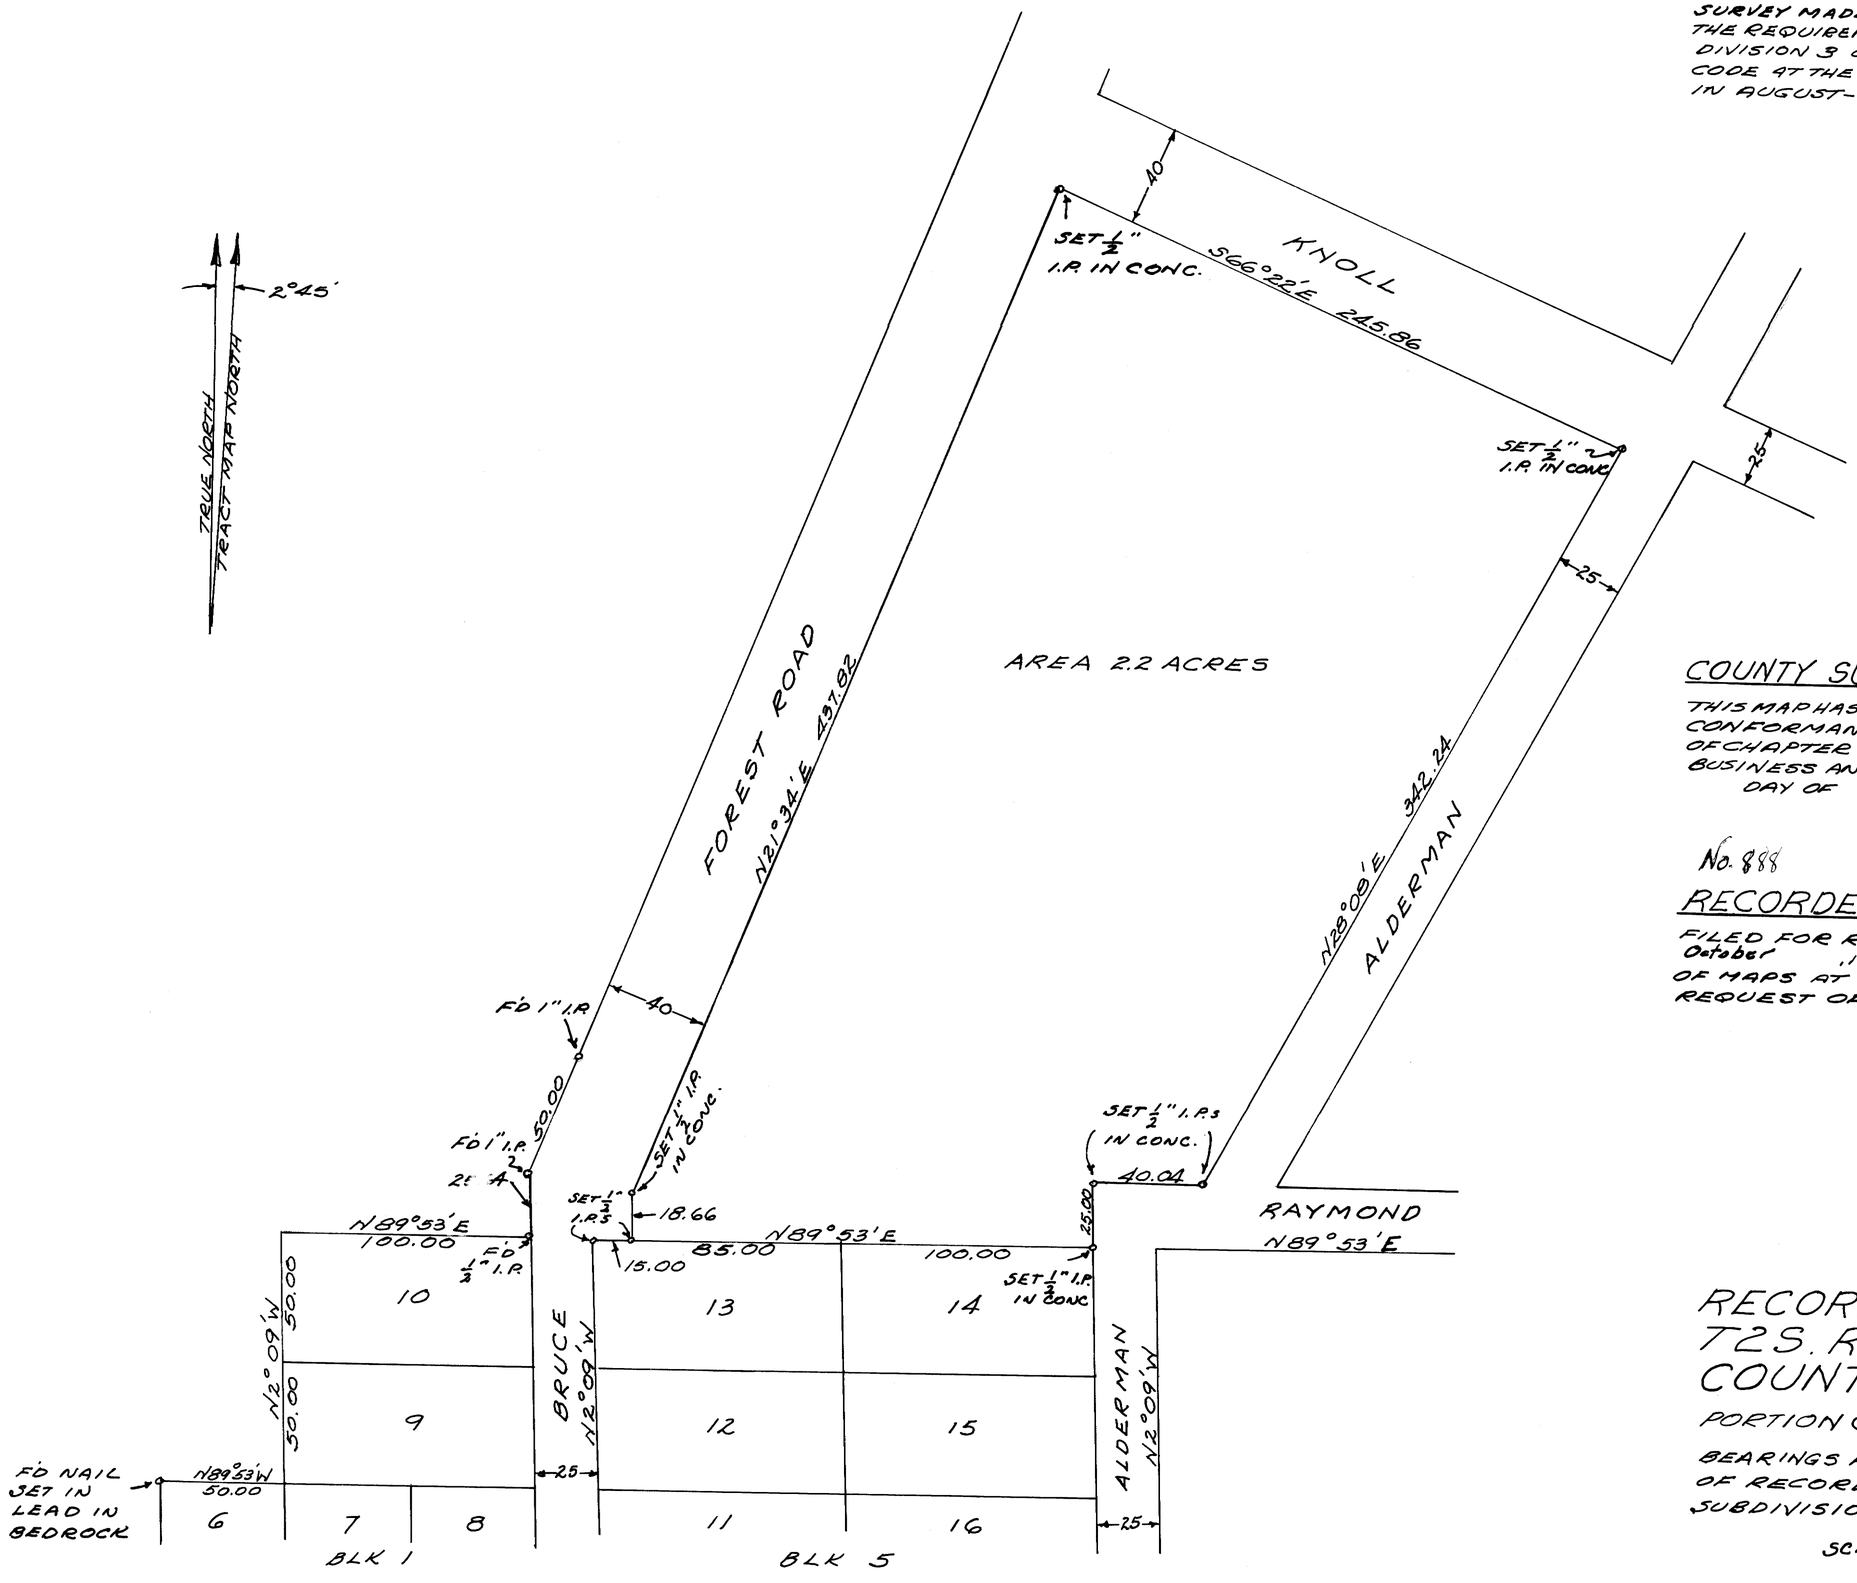

COUNTY SURVEYOR'S CERTIFICATE

THIS MAP HAS BEEN EXAMINED BY ME FOR CONFORMANCE WITH THE REQUIREMENTS OF CHAPTER 15 OF DIVISION 3 OF THE BUSINESS AND PROFESSIONS CODE THIS DAY OF , 1963

COUNTY SURVEYOR

No. 888

RECORDER'S CERTIFICATE

FILED FOR RECORD THIS 17th DAY OF October , 1963 AT 3:20 P.M. IN BOOK 3 OF MAPS AT PAGE 92, AT THE REQUEST OF GORDON C. HOLMES

COUNTY RECORDER

RECORD OF SURVEY
T2S. R26E MDB&M
COUNTY OF MONO

PORTION OF NE 1/4 NW 1/4 SEC 14

BEARINGS ARE BASED ON BEARINGS OF RECORD IN SILVER LAKE PINES SUBDIVISION TRACT 1

SCALE 1" = 40'