Vol 3 - 104

SCALE 1" = 40'

SHEET 1 OF 1 SHEETS

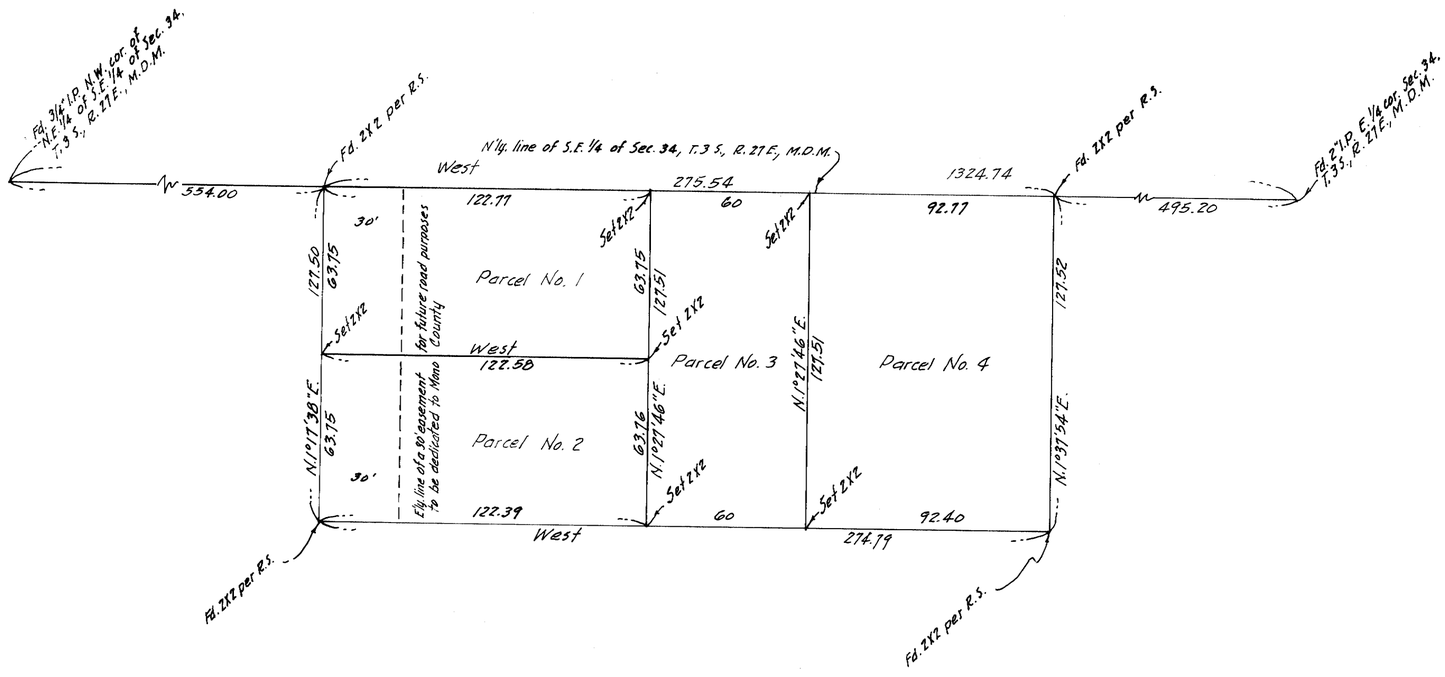

BASIS OF BEARINGS

The bearing West of the N'ly. line of the S.E. 1/4 of Sec. 34, T.3 S., R.27 E., M.D.M. as shown on map of Record of Survey recorded in Book , Page of Maps, Records of Mono County, California was taken as basis of bearings shown on this map.

SURVEYORS CERTIFICATE

This map represents a survey made under my direction in conformance with the requirements of Chapter 15, Division 3 of the Business and Professions Code at the request of Robert and Jane Godfrey and Donald and Estella Eakins

G. J. Jennings
R.C.E. 7858

COUNTY SURVEYORS CERTIFICATE

This map has been examined for conformance with the requirements of Chapter 15, Division 3 of the Business and Professions Code this ____ day of _____ 1963.

_____
County Surveyor

No. 970

RECORDERS CERTIFICATE

Filed for record this 21st day of October 1963 at [illegible] in Book 3 of Maps at Page 104 at the request of Jennings Engineering Company.

_____
County Recorder

RECORD OF SURVEY

OF A PORTION OF THE NE 1/4 OF THE SE 1/4 OF SECTION 34, T.3 S., R.27 E., M.D.M. IN THE COUNTY OF MONO, STATE OF CALIFORNIA.