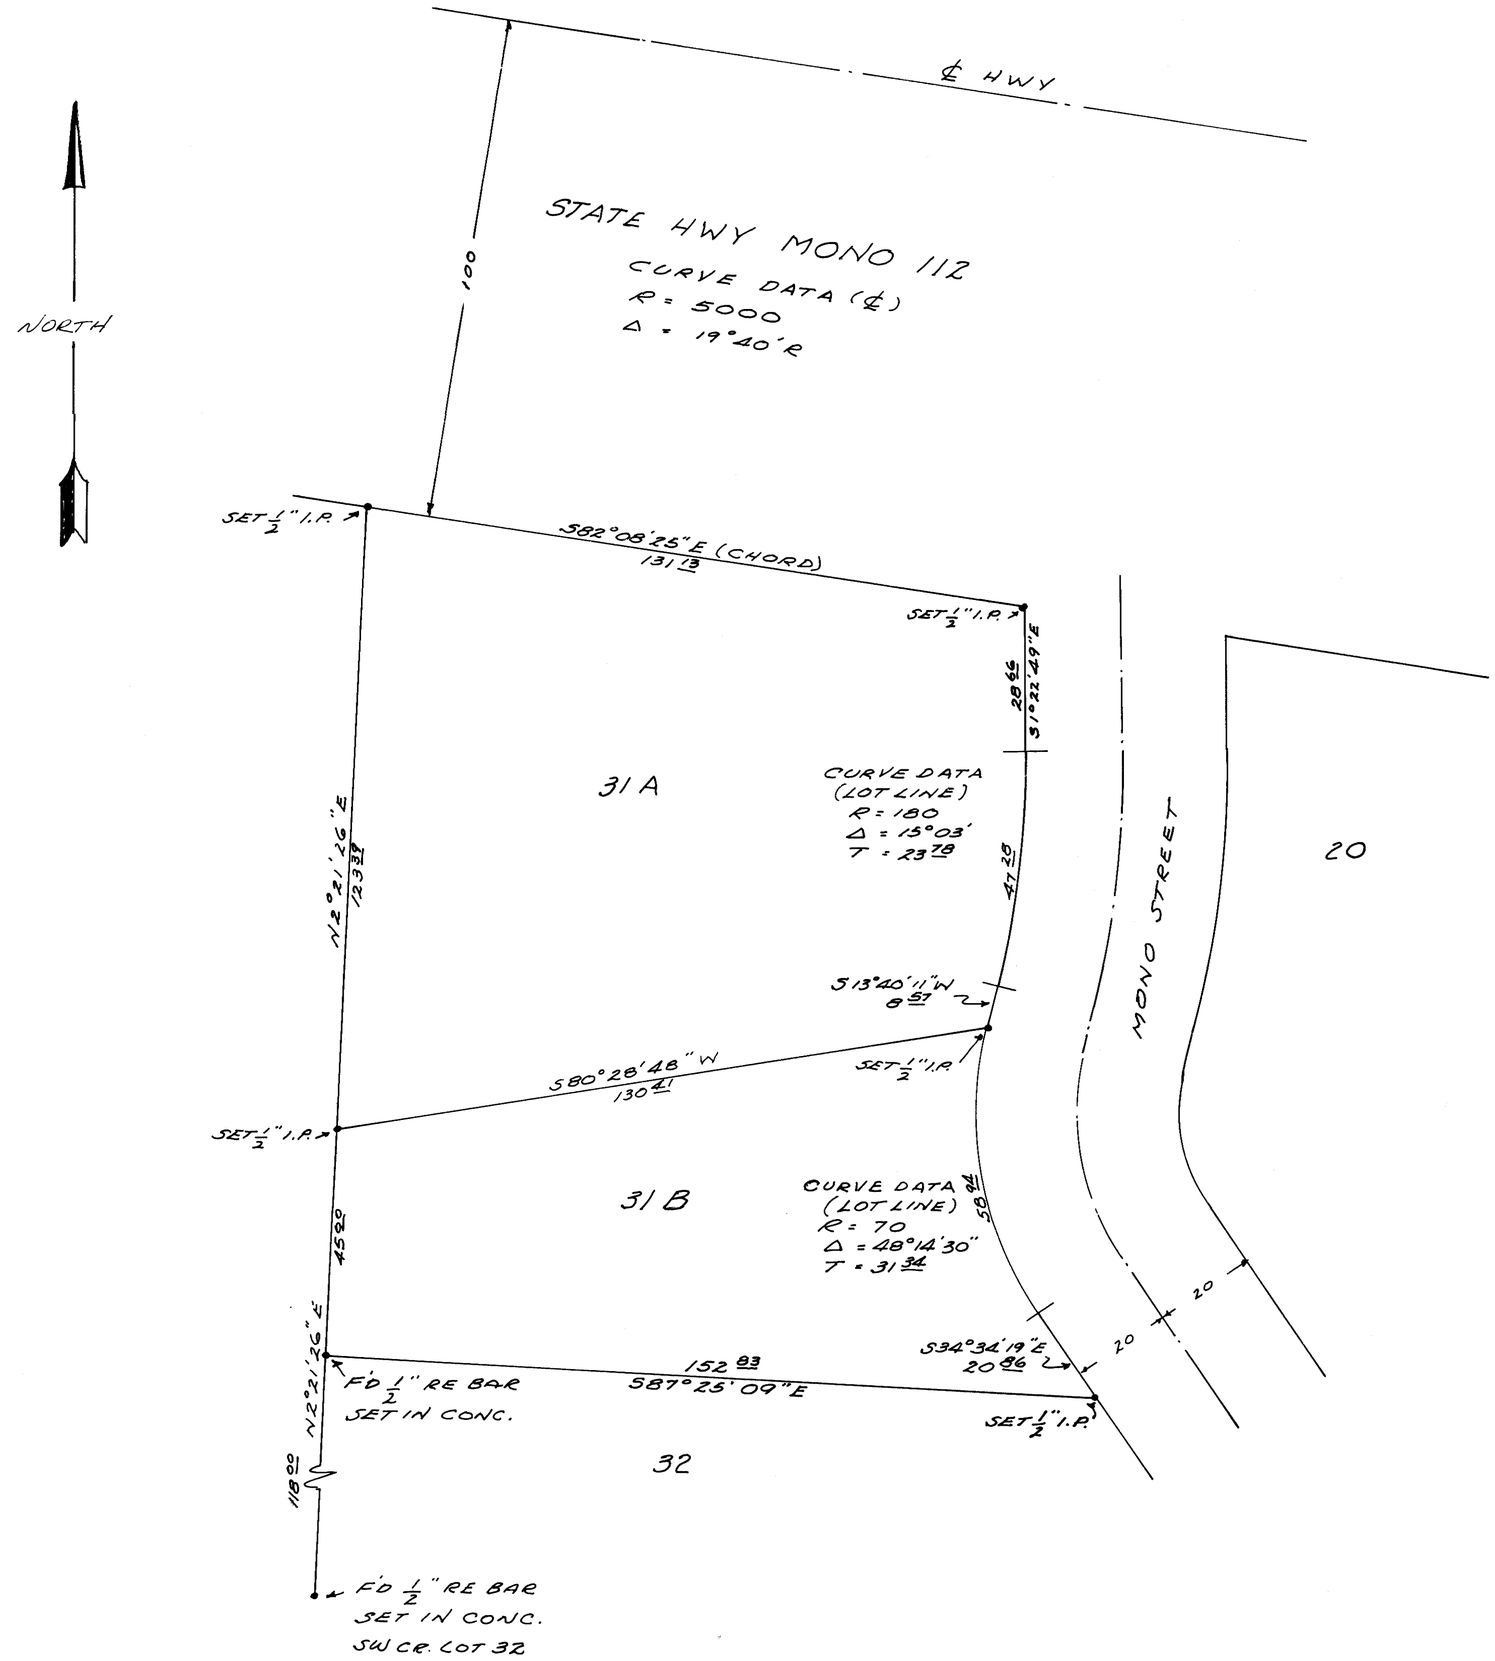

1

SURVEYOR'S CERTIFICATE

THIS MAP CORRECTLY REPRESENTS A SURVEY MADE BY ME IN CONFORMANCE WITH THE REQUIREMENTS OF CHAPTER 15 OF DIVISION 3 OF THE BUSINESS AND PROFESSIONS CODE IN NOVEMBER 1963 AT THE REQUEST OF ROBERT DUPONT

Gordon C. Holmes
RCE 10467

COUNTY SURVEYOR'S CERTIFICATE

THIS MAP HAS BEEN EXAMINED BY ME FOR CONFORMANCE WITH THE REQUIREMENTS OF CHAPTER 15 OF DIVISION 3 OF THE BUSINESS AND PROFESSIONS CODE THIS DAY OF ,196

COUNTY SURVEYOR

No. 1392.

RECORDER'S CERTIFICATE

FILED FOR RECORD THIS 23RD DAY OF January ,1964 AT 2:10 PM IN BOOK 4 OF MAPS AT PAGE 1 AT THE REQUEST OF GORDON C. HOLMES

Glad Delaney
COUNTY RECORDER

RECORD OF SURVEY
LOT 31 SIERRA VALLEY SITES
TRACT NUMBER ONE
COUNTY OF MONO
STATE OF CALIFORNIA

SCALE 1" = 20'

BEARINGS BASED ON TRACT MAP