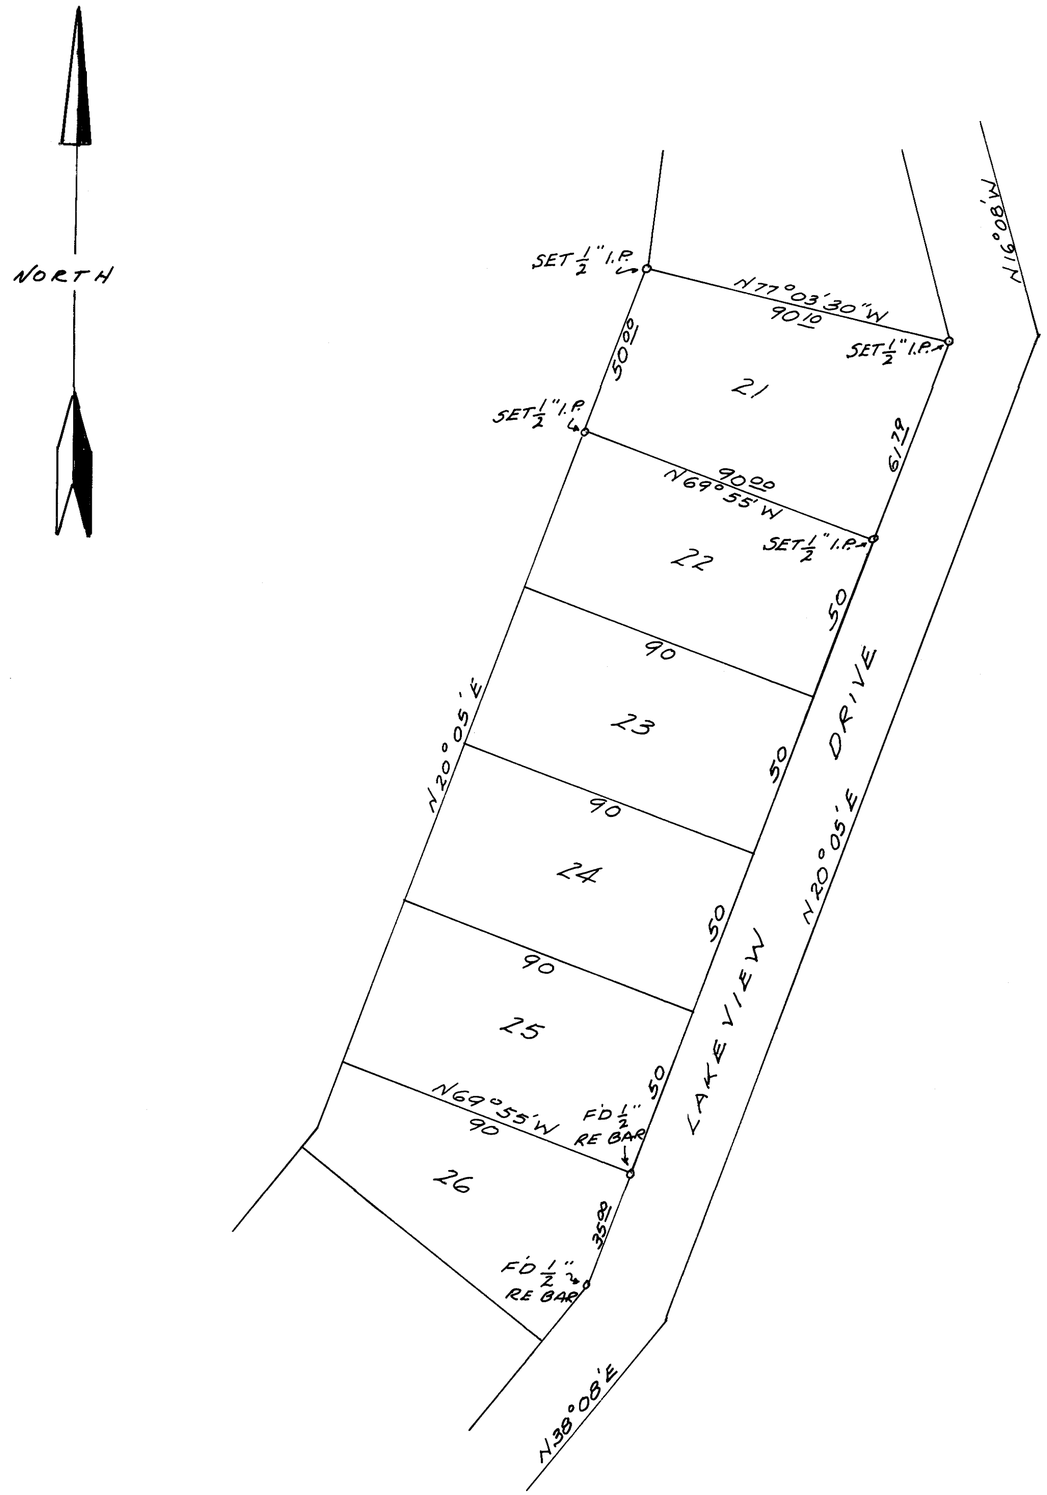

SURVEYOR'S CERTIFICATE

THIS MAP CORRECTLY REPRESENTS A SURVEY MADE BY ME IN CONFORMANCE WITH THE REQUIREMENTS OF CHAPTER 15 OF DIVISION 3 OF THE BUSINESS AND PROFESSIONS CODE AT THE REQUEST OF KENNETH HILE IN NOVEMBER 1963

Gordon C. Holmes
RCE 10467

COUNTY SURVEYOR'S CERTIFICATE

I HAVE EXAMINED THIS MAP FOR CONFORMANCE WITH THE REQUIREMENTS OF CHAPTER 15 OF DIVISION 3 OF THE BUSINESS AND PROFESSIONS CODE THIS DAY OF ,196

COUNTY SURVEYOR

No. 1393

RECORDER'S CERTIFICATE

FILED FOR RECORD THIS 23rd DAY OF January ,1964 IN BOOK 4 OF MAPS AT PAGE 2 AT 2:10 P.M. AT THE REQUEST OF GORDON C. HOLMES

COUNTY RECORDER

RECORD OF SURVEY
SILVER LAKE PINES
TRACT 1 BLOCK 14
COUNTY OF MONO
STATE OF CALIFORNIA

SCALE 1" = 30'

BEARINGS ARE BASED ON TRACT MAP BEARINGS.