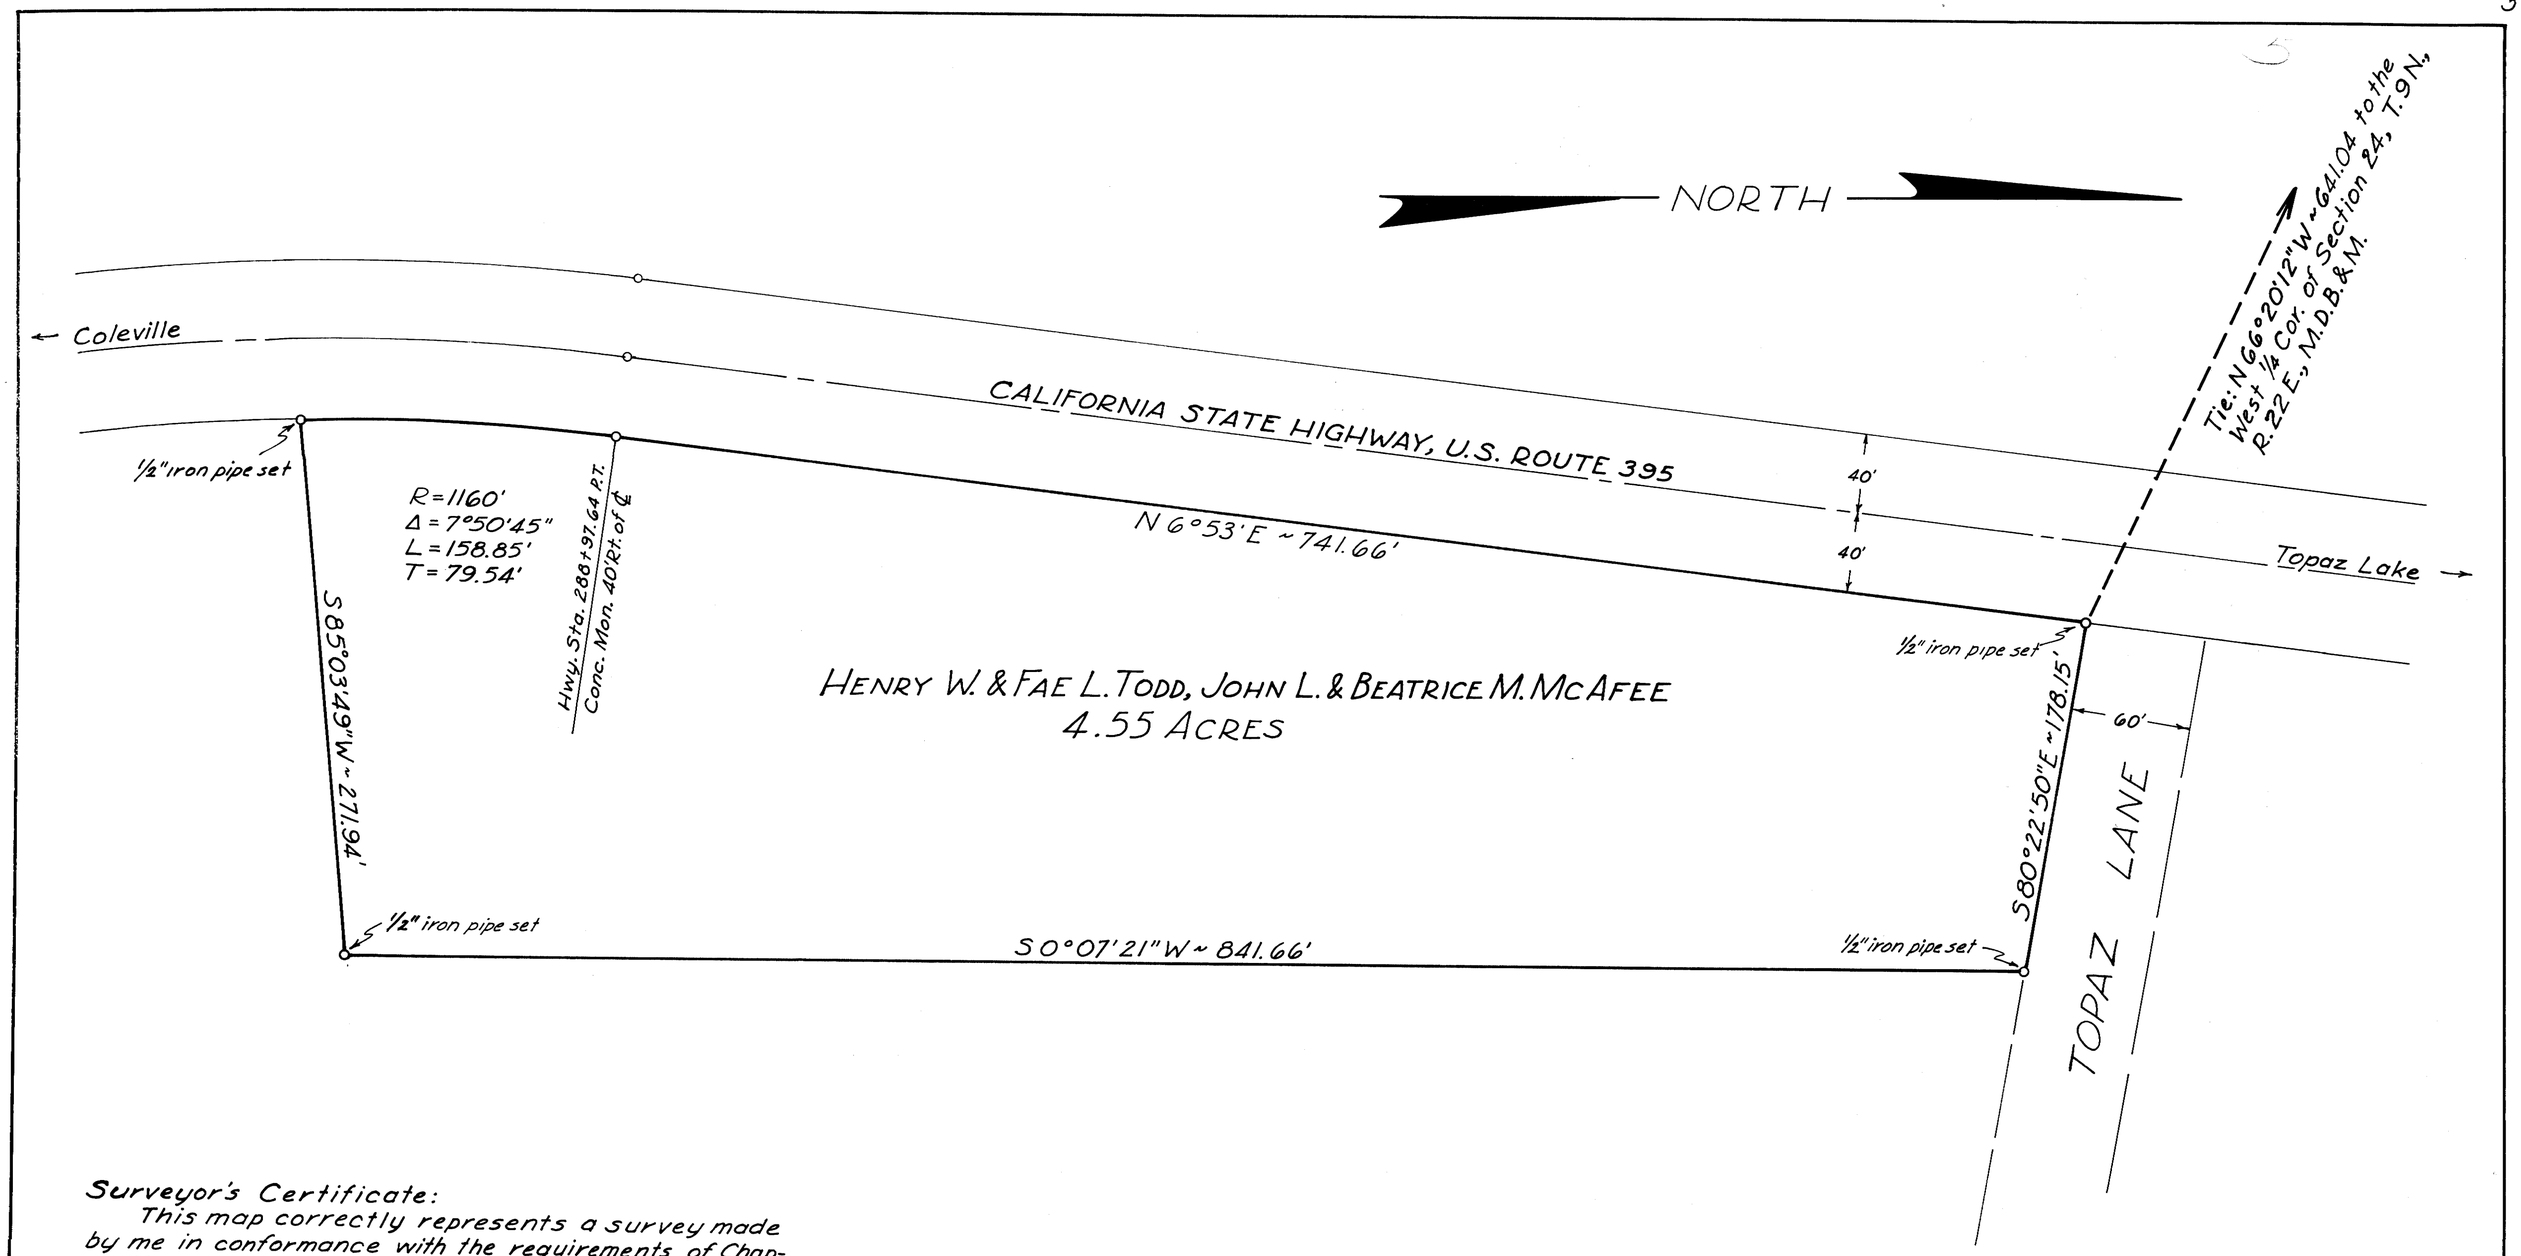

Surveyor's Certificate:

This map correctly represents a survey made by me in conformance with the requirements of Chapter 15, Division 3, of the Business and Professions Code, at the request of Emory Graunke.

Robert C. Downer

Robert C. Downer, R.C.E.

County Surveyor's Certificate:

This map has been examined for conformance with the requirements of Chapter 15 of Division 3 of the Business and Professions Code this _____ day of _____, 19___.

County Surveyor
Mono County, Cal.

The bearing of the California State Highway, US.395, where it adjoins this property, N 6°53'E, is the basis of bearings for this survey.

Recorder's Certificate:

Filed for Record this 28 day of Jan., 19[illegible], at [illegible], in Book [illegible] of [illegible], at Page [illegible] at the request of [illegible]

County Recorder
Mono County, Cal.

RECORD OF SURVEY MAP
FOR PROPERTY OF
HENRY W. & FAE L. TODD AND
JOHN L. & BEATRICE M. MCAFEE
IN THE NW 1/4 OF THE SW 1/4 OF SEC. 24, T.9N., R.22E
M.D.B.&M., ANTELOPE VALLEY, MONO CO., CALIF.
SCALE: ONE INCH = 50 FEET
R.C. DOWNER, R.C.E. 9045 JAN., 1964