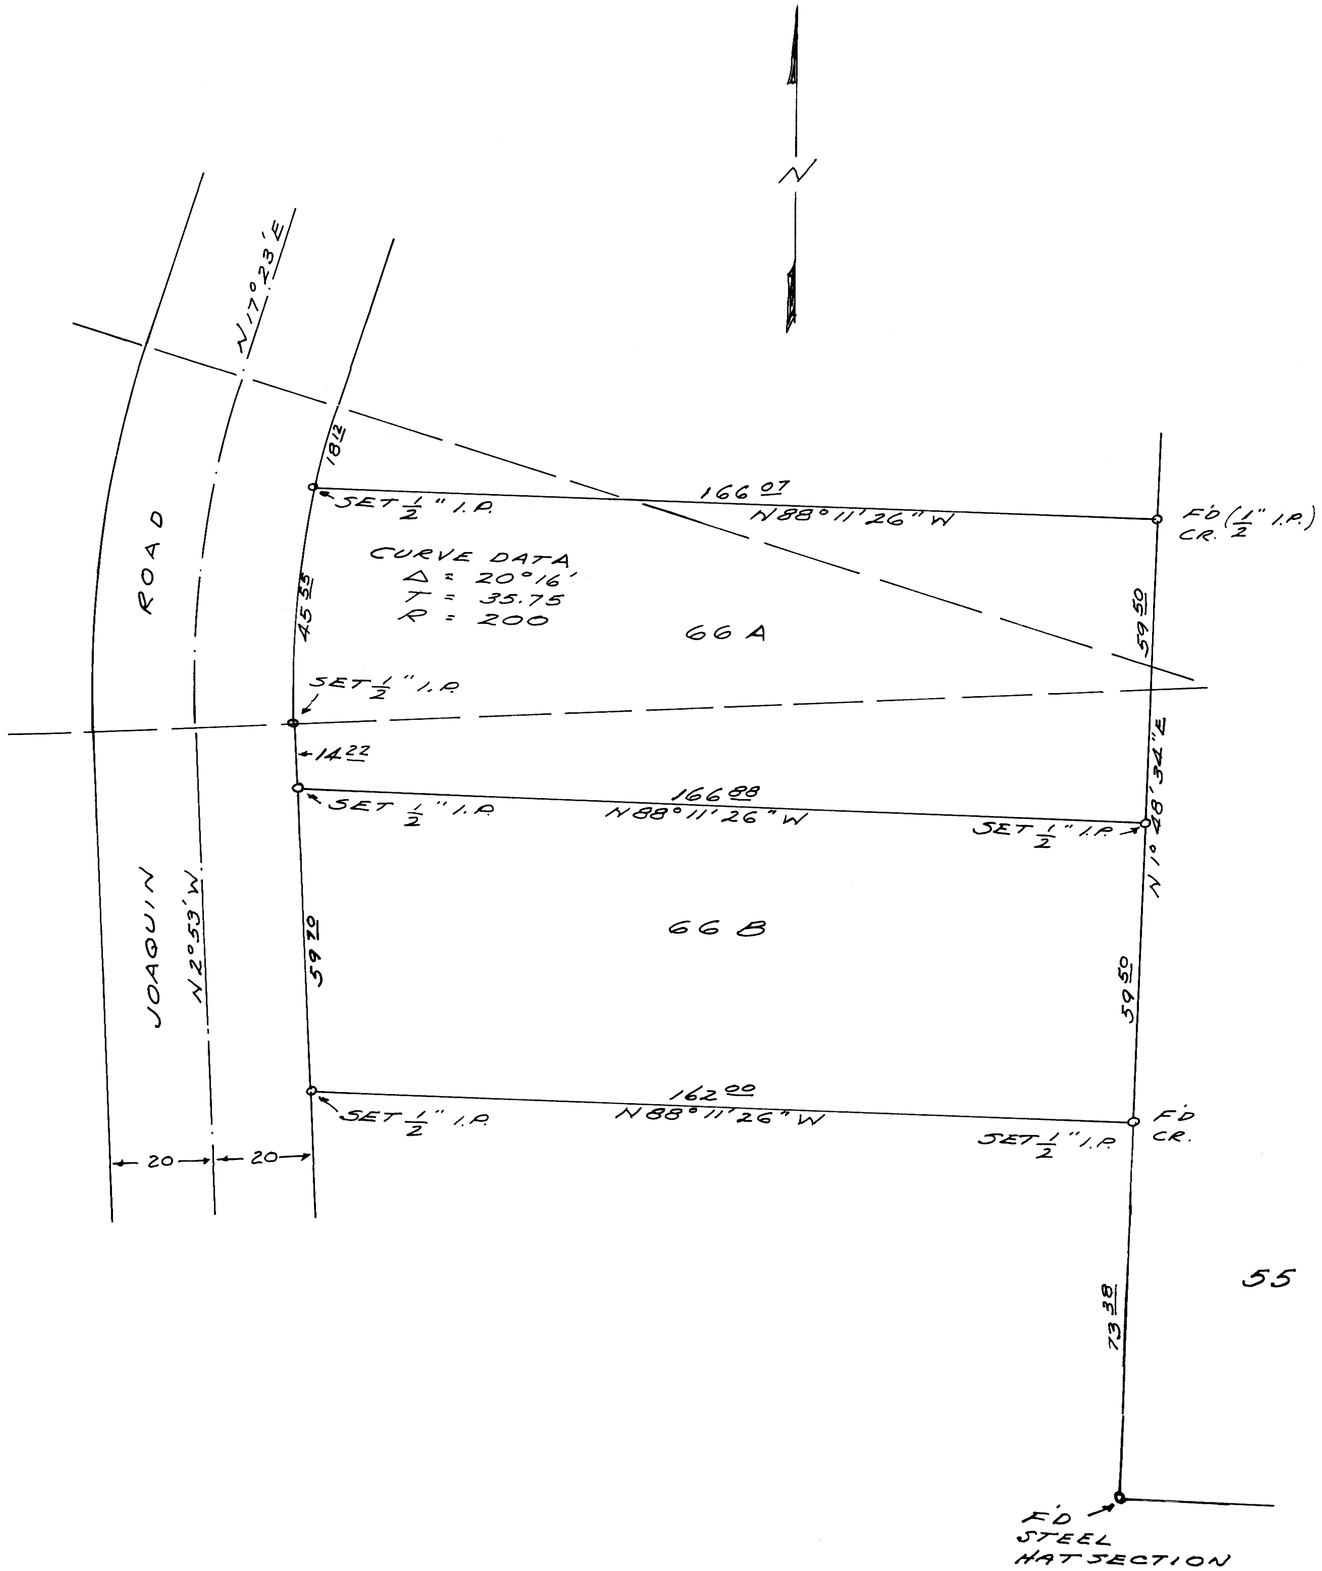

SURVEYOR'S CERTIFICATE

THIS MAP CORRECTLY REPRESENTS A SURVEY MADE BY ME IN CONFORMANCE WITH THE REQUIREMENTS OF CHAPTER 15 OF DIVISION 3 OF THE BUSINESS AND PROFESSIONS CODE IN APRIL 1964 AT THE REQUEST OF MARGUERITE C. WHITNEY

Gordon C. Holmes
RCE 10467

COUNTY SURVEYOR'S CERTIFICATE

I HAVE EXAMINED THIS MAP FOR CONFORMANCE WITH THE REQUIREMENTS OF CHAPTER 15 OF DIVISION 3 OF THE BUSINESS AND PROFESSIONS CODE THIS DAY OF ,1964

COUNTY SURVEYOR

No. 1829

RECORDER'S CERTIFICATE

FILED FOR RECORD THIS 20th DAY OF April ,1964 AT 9:15 AM. IN BOOK 4 OF MAPS AT PAGE 9 , AT THE REQUEST OF GORDON C. HOLMES

COUNTY RECORDER

RECORD OF SURVEY
SIERRA VALLEY SITES
TRACT NO. 1 LOT 66
MAMMOTH LAKES,
CALIFORNIA

SCALE 1" = 20'

BEARINGS BASED ON TRACT MAP