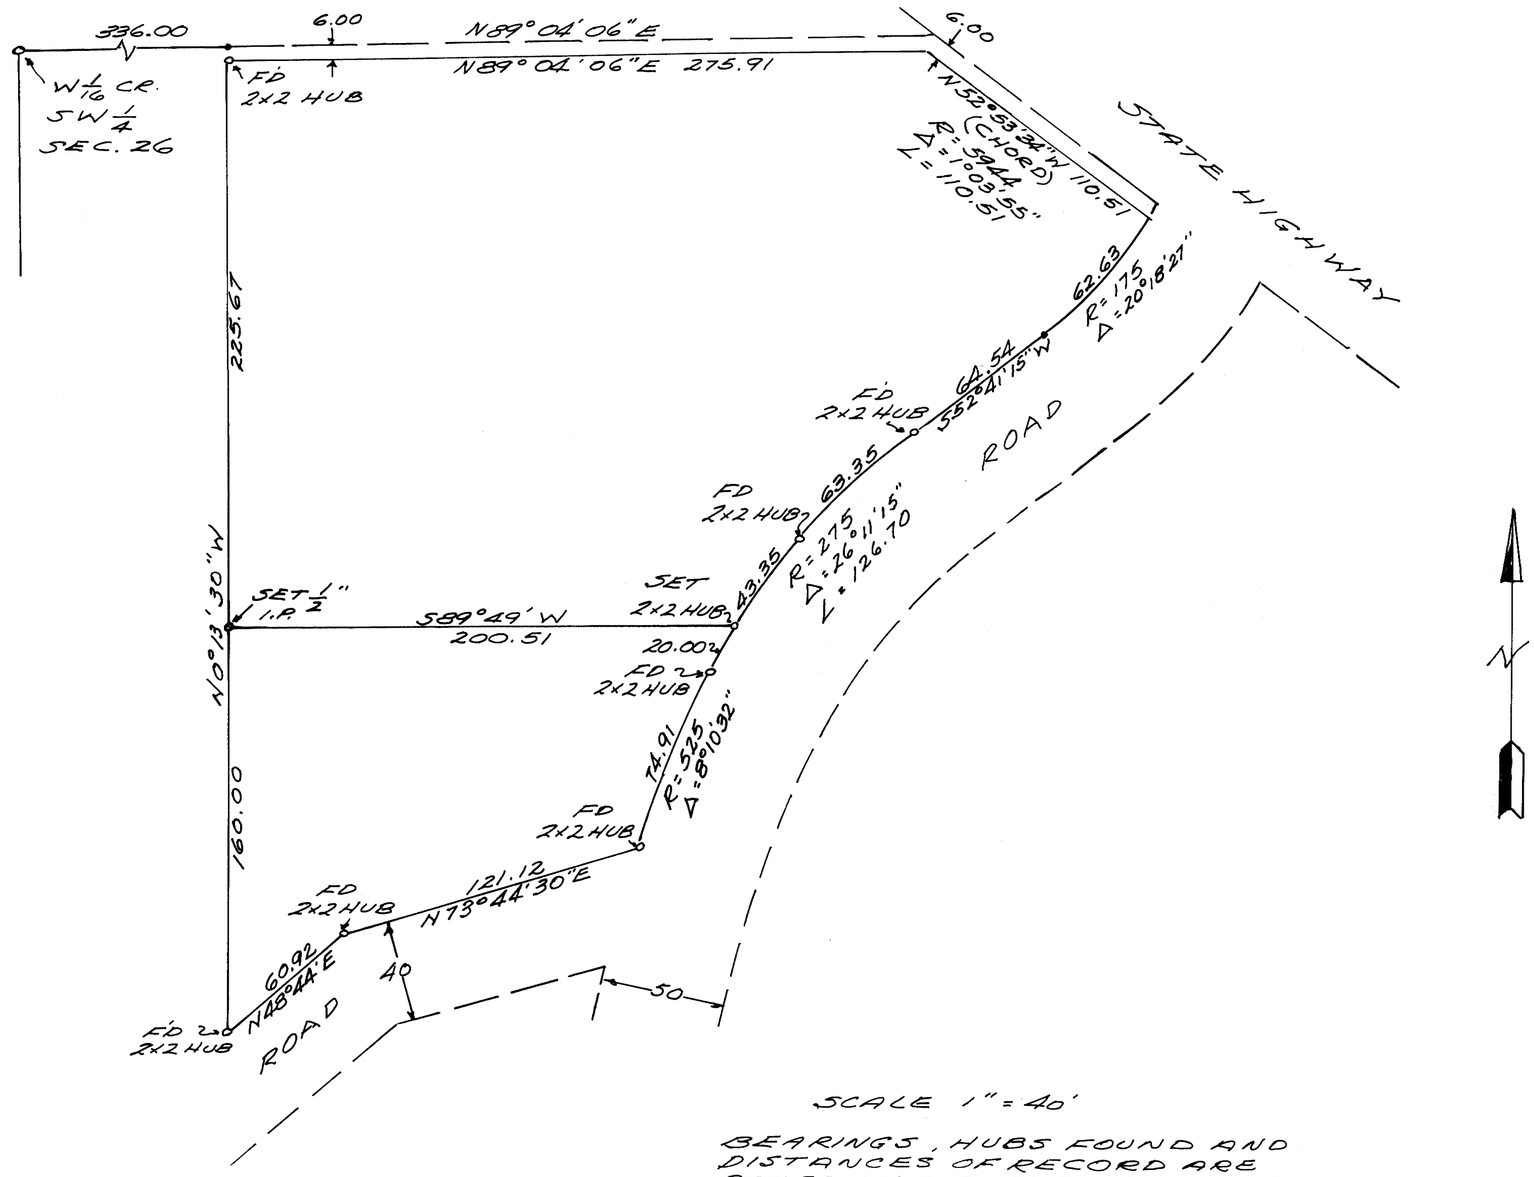

SCALE 1" = 40'

BEARINGS, HUBS FOUND AND DISTANCES OF RECORD ARE BASED ON A SURVEY BY JOHN CREED FILED IN BOOK 2 OF MAPS AT PAGE 75 OFFICIAL RECORDS OF MONO COUNTY

SURVEYOR'S CERTIFICATE

THIS MAP CORRECTLY REPRESENTS A SURVEY MADE BY ME IN CONFORMANCE WITH THE REQUIREMENTS OF CHAPTER 15 OF DIVISION 3 OF THE BUSINESS AND PROFESSIONS CODE IN MARCH 1964 AT THE REQUEST OF R. W. PHELPS

Gordon C. Holmes
RCE 10,467

COUNTY SURVEYOR'S CERTIFICATE

I HAVE EXAMINED THIS MAP FOR CONFORMANCE WITH THE REQUIREMENTS OF CHAPTER 15 OF DIVISION 3 OF THE BUSINESS AND PROFESSIONS CODE THIS DAY OF ,1964

COUNTY SURVEYOR

No. 1865

RECORDER'S CERTIFICATE

FILED FOR RECORD THIS 27TH DAY OF April ,1964 AT 4:30 PM IN BOOK 4 OF MAPS AT PAGE 11 AT THE REQUEST OF GORDON C. HOLMES

Geo. C. Delaney Jr.
County Recorder

RECORD OF SURVEY
IN THE SW 1/4 SECTION 26
T45 R29E M D B & M
COUNTY OF MONO
STATE OF CALIFORNIA