HIDDEN VALLEY ESTATES SUBDIVISION

BEING A PORTION OF THE S.E. 1/4 OF THE N.W. 1/4 OF SEC. 34 T. 3 S., R. 27 E., M.D.B.&M., MONO COUNTY, CALIFORNIA

SHEET 2 OF 2 SHEETS

23 LOTS — ACRES

B.W. WILLIAMSON — R.C.E. 10180

△ Corrections (7) per Certificate of Correction Vol 136 Pg 101 4/12/72 Richard R. Cook P.E. County Surveyor

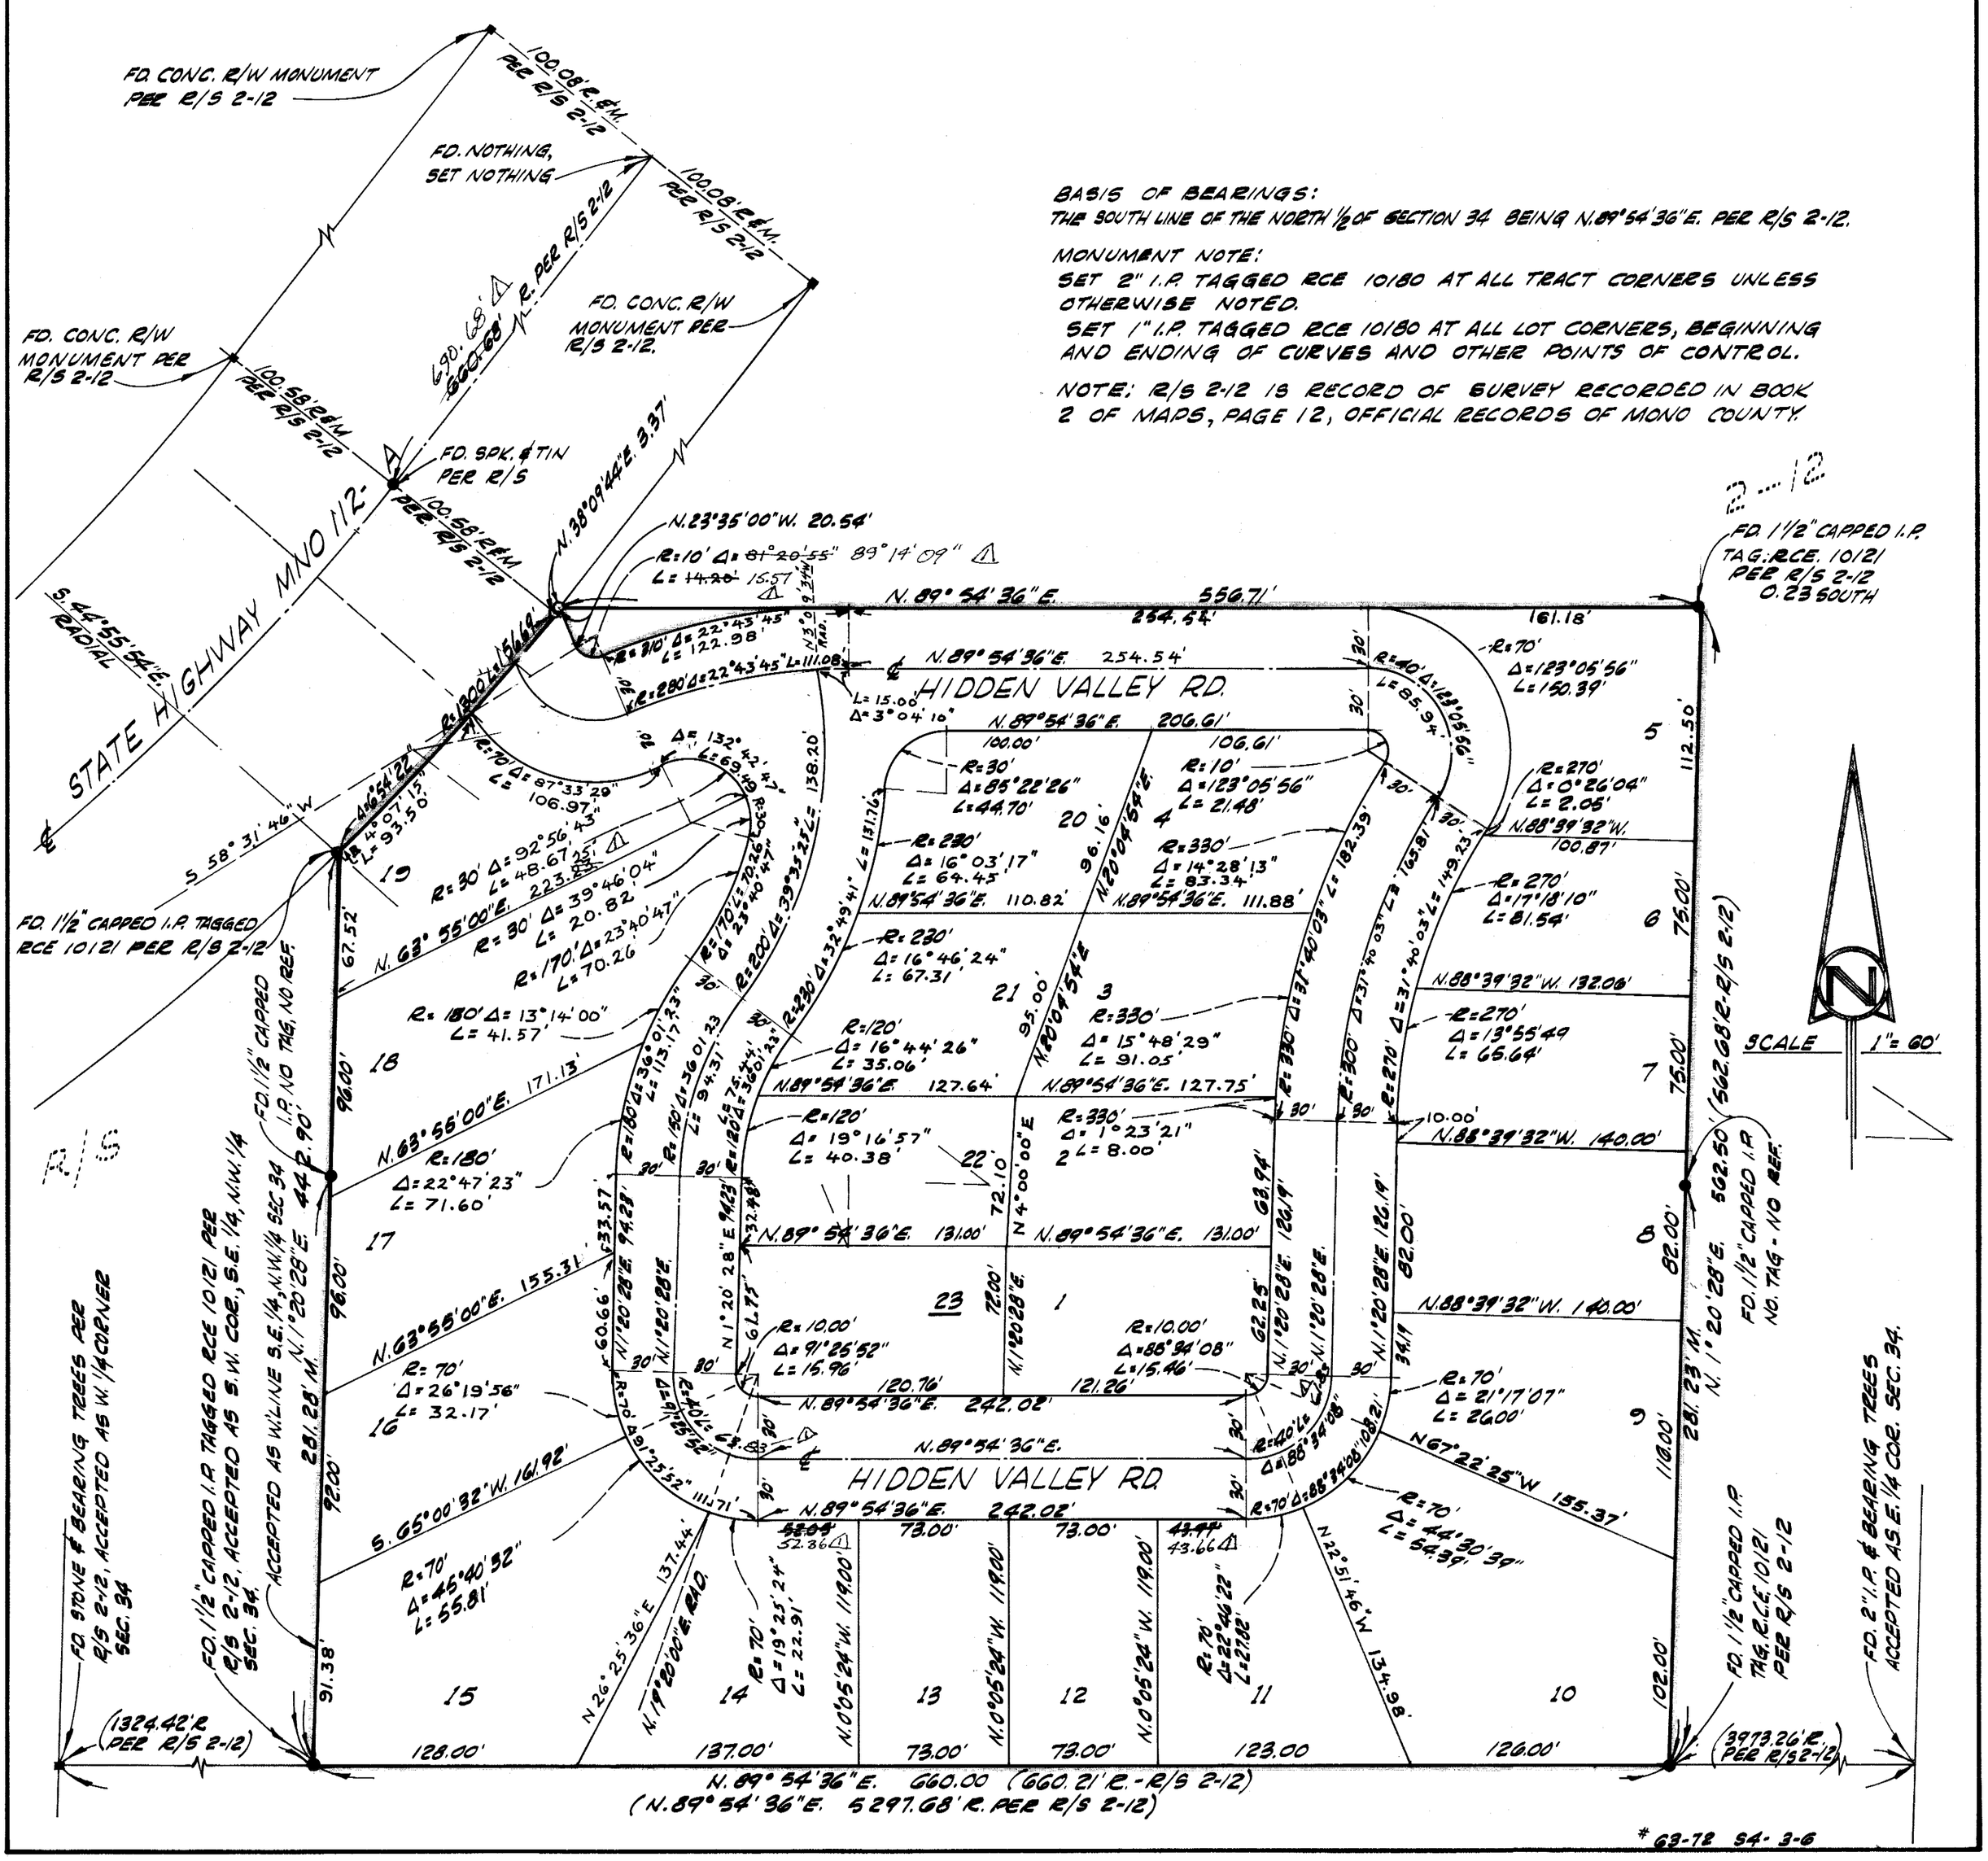

BASIS OF BEARINGS:
THE SOUTH LINE OF THE NORTH 1/2 OF SECTION 34 BEING N. 89°54'36"E. PER R/S 2-12.

MONUMENT NOTE:
SET 2" I.P. TAGGED RCE 10180 AT ALL TRACT CORNERS UNLESS OTHERWISE NOTED.
SET 1" I.P. TAGGED RCE 10180 AT ALL LOT CORNERS, BEGINNING AND ENDING OF CURVES AND OTHER POINTS OF CONTROL.

NOTE: R/S 2-12 IS RECORD OF SURVEY RECORDED IN BOOK 2 OF MAPS, PAGE 12, OFFICIAL RECORDS OF MONO COUNTY.

* 63-72 S4-3-6