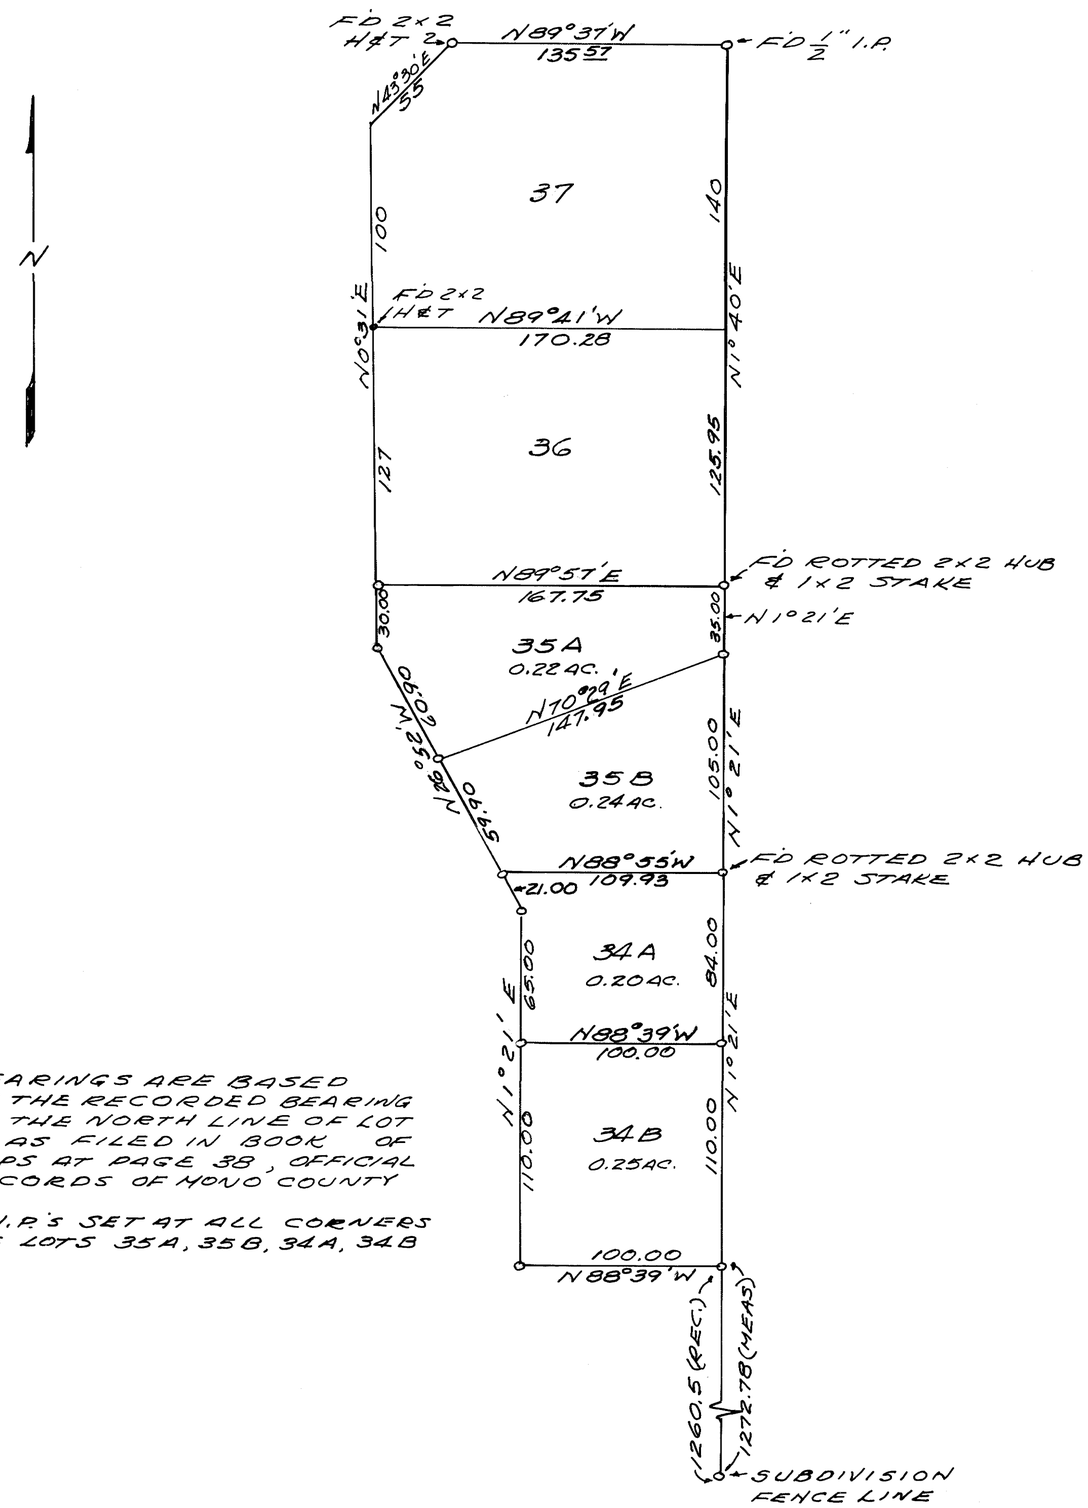

NOTE: BEARINGS ARE BASED ON THE RECORDED BEARING OF THE NORTH LINE OF LOT 37 AS FILED IN BOOK OF MAPS AT PAGE 38, OFFICIAL RECORDS OF MONO COUNTY

1/2" I.P.'S SET AT ALL CORNERS OF LOTS 35A, 35B, 34A, 34B

SURVEYOR'S CERTIFICATE

THIS MAP CORRECTLY REPRESENTS A SURVEY MADE BY ME IN CONFORMANCE WITH THE REQUIREMENTS OF CHAPTER 15 OF DIVISION 3 OF THE BUSINESS AND PROFESSIONS CODE IN JUNE-JULY 1964 AT THE REQUEST OF THOMAS PURKISS

Gordon C. Holmes
RCE 10.467

COUNTY SURVEYOR'S CERTIFICATE

I HAVE EXAMINED THIS MAP FOR CONFORMANCE WITH THE REQUIREMENTS OF CHAPTER 15 OF DIVISION 3 OF THE BUSINESS AND PROFESSIONS CODE THIS DAY OF ,1964

COUNTY SURVEYOR

No. 162

RECORDER'S CERTIFICATE

FILED FOR RECORD THIS 24th DAY OF July ,1964 AT 9:45 AM IN BOOK 4 OF MAPS AT PAGE 27, AT THE REQUEST OF GORDON C. HOLMES

COUNTY RECORDER

RECORD OF SURVEY
IN MAMMOTH CAMP TRACT
NUMBER 2 BLOCK 5
COUNTY OF MONO
STATE OF CALIFORNIA

SCALE 1" = 50'