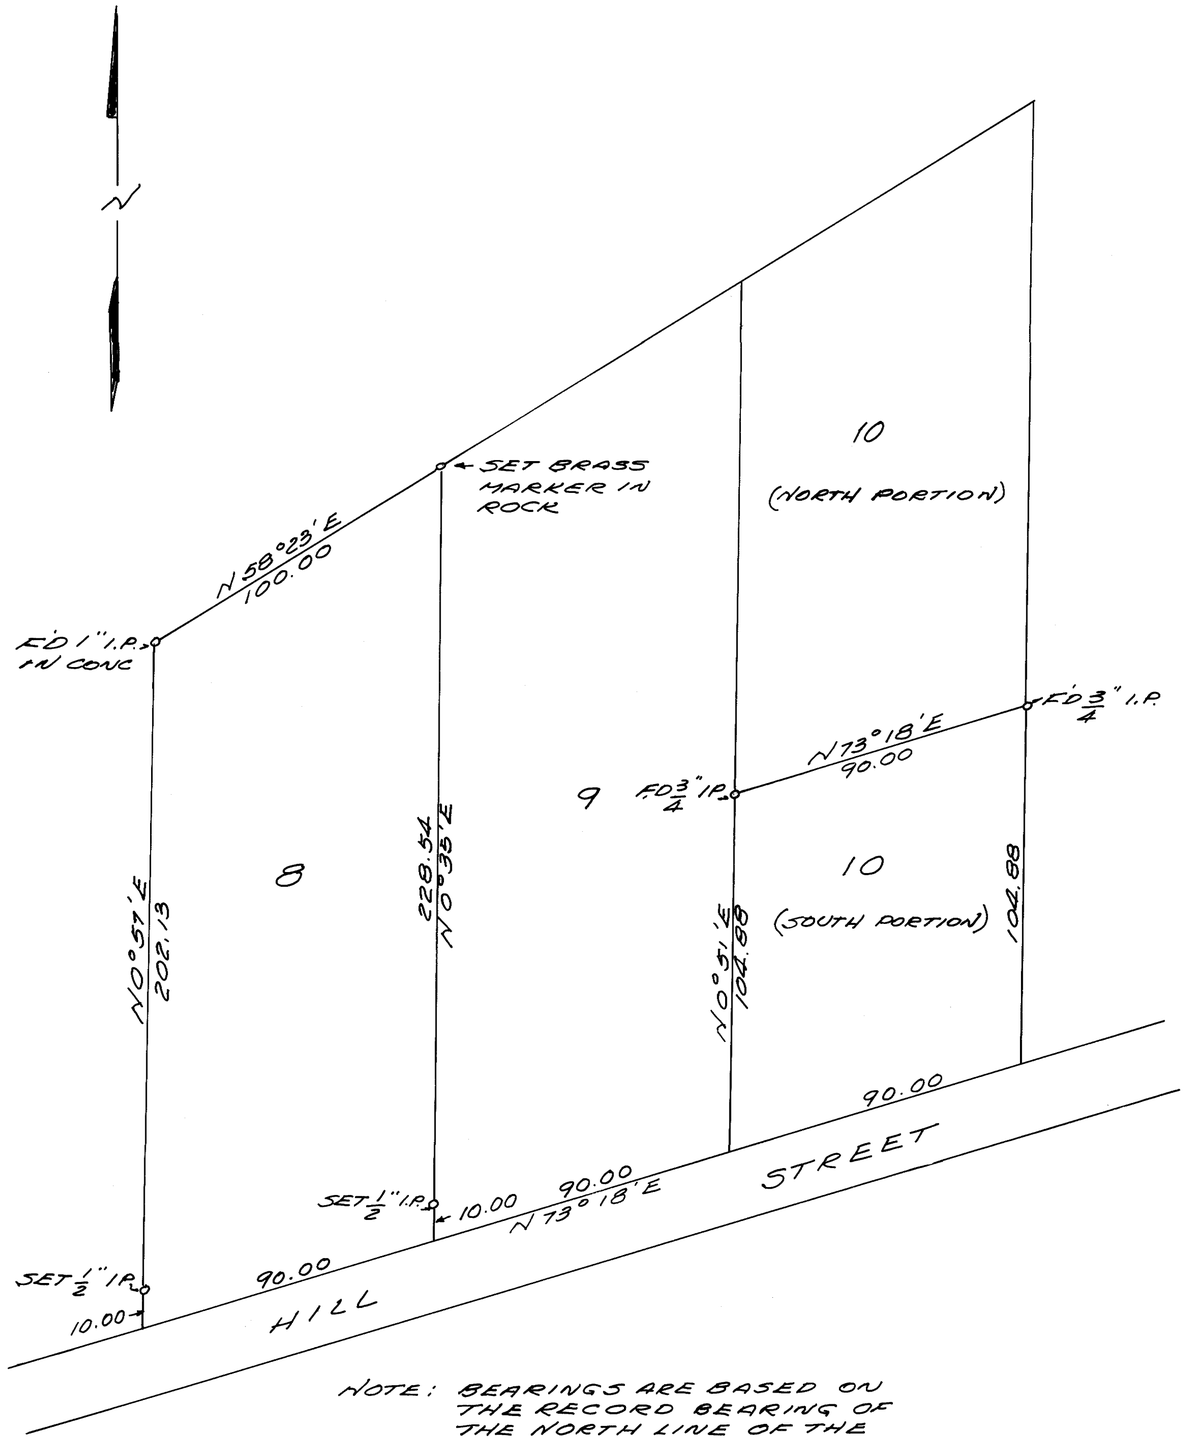

NOTE: BEARINGS ARE BASED ON THE RECORD BEARING OF THE NORTH LINE OF THE SOUTH PORTION OF LOT 10

SURVEYOR'S CERTIFICATE

THIS MAP CORRECTLY REPRESENTS A SURVEY MADE BY ME IN CONFORMANCE WITH THE REQUIREMENTS OF CHAPTER 15 OF DIVISION 3 OF THE BUSINESS AND PROFESSIONS CODE IN JULY 1964 AT THE REQUEST OF DR. H. TOBIAS

Gordon C. Holmes
RCE 10,467

COUNTY SURVEYOR'S CERTIFICATE

I HAVE EXAMINED THIS MAP FOR CONFORMANCE WITH THE REQUIREMENTS OF CHAPTER 15 OF DIVISION 3 OF THE BUSINESS AND PROFESSIONS CODE THIS DAY OF .1964

COUNTY SURVEYOR

No. 328

RECORDER'S CERTIFICATE

FILED FOR RECORD THIS 17th DAY OF August .1964 AT 1:45 PM IN BOOK 4 OF MAPS AT PAGE 29 AT THE REQUEST OF GORDON C. HOLMES

COUNTY RECORDER

RECORD OF SURVEY
IN MAMMOTH CAMP
TRACT NO. 1 BLOCK NO. 2
A PORTION OF THE
SE 1/4 NW 1/4 SECTION 3
T4S R27E MDB & M
COUNTY OF MONO
STATE OF CALIFORNIA

SCALE 1" = 30'