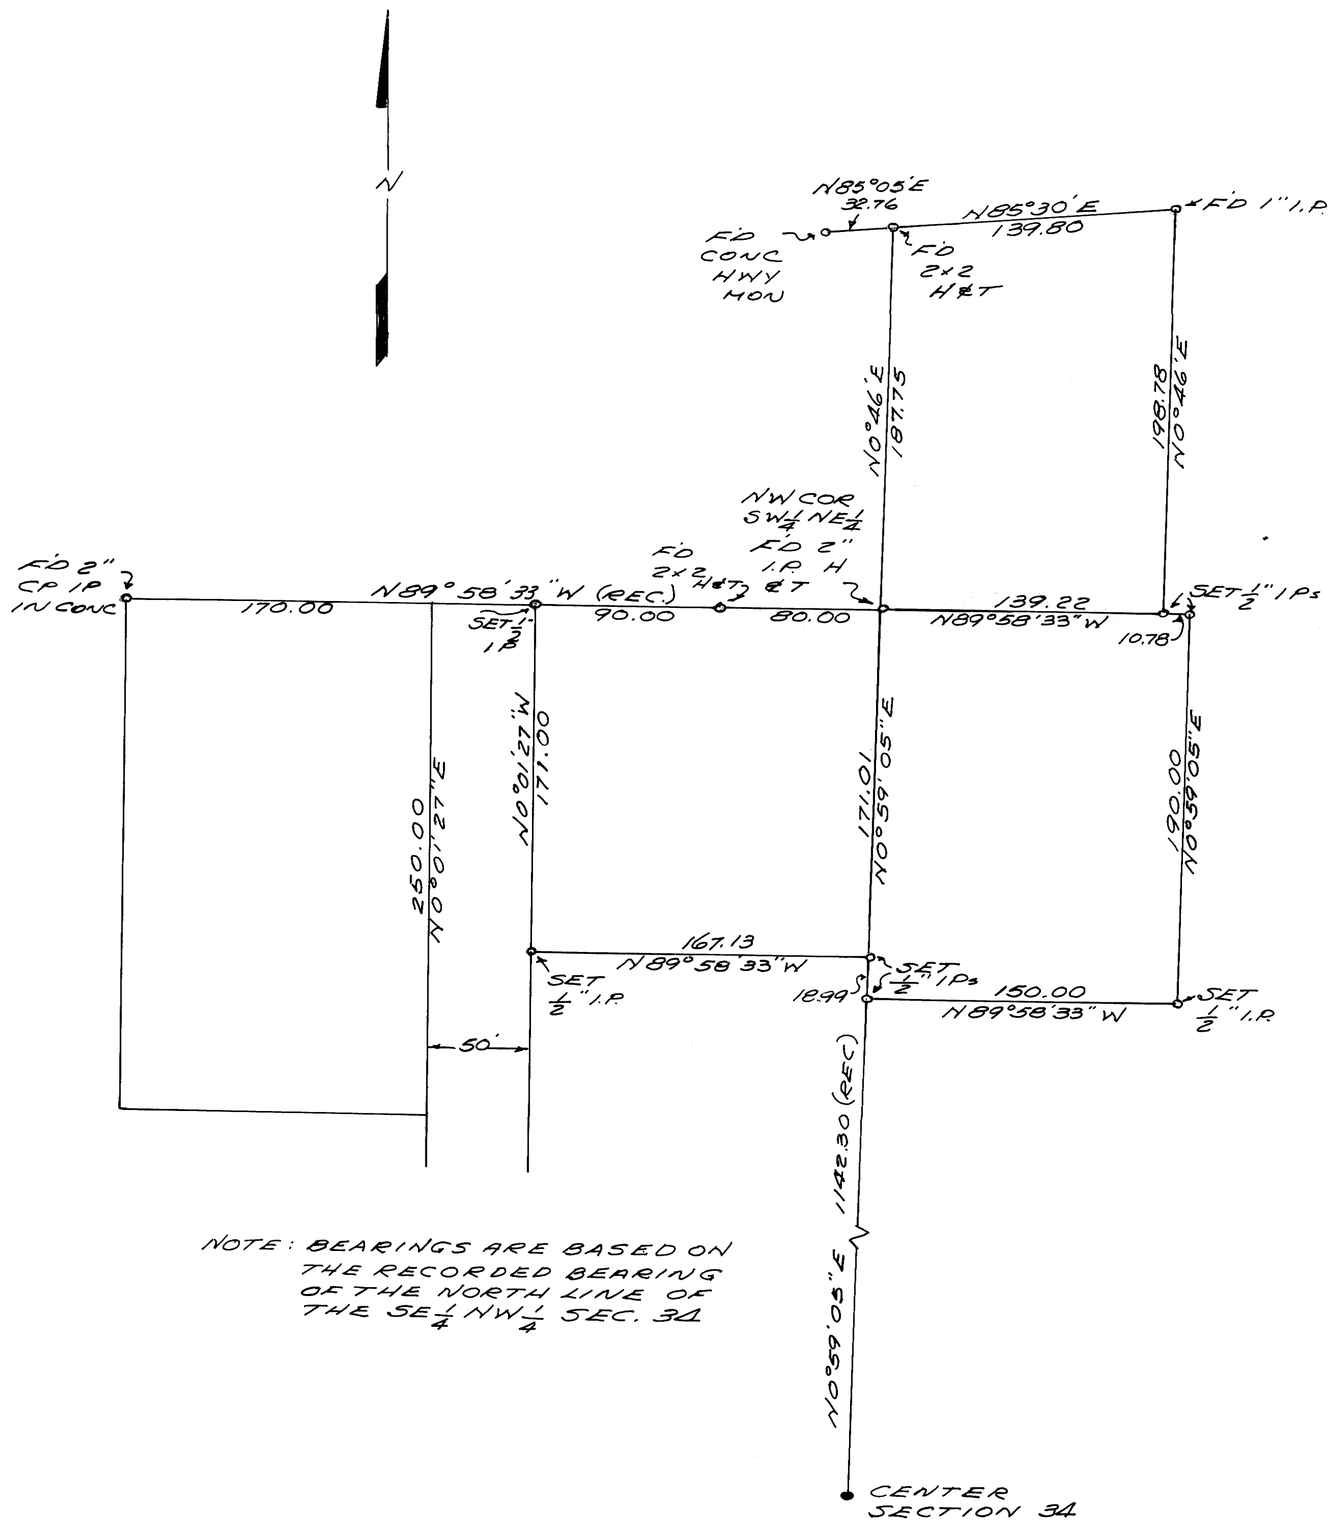

NOTE: BEARINGS ARE BASED ON THE RECORDED BEARING OF THE NORTH LINE OF THE SE¼ NW¼ SEC. 34

SURVEYOR'S CERTIFICATE

THIS MAP CORRECTLY REPRESENTS A SURVEY MADE BY IN CONFORMANCE WITH THE REQUIREMENTS OF CHAPTER 15 OF DIVISION 3 OF THE BUSINESS AND PROFESSIONS CODE IN AUGUST 1964 AT THE REQUEST OF A. HENIS AND H. McKEE

Gordon C. Holmes
RCE 10,467

COUNTY SURVEYOR'S CERTIFICATE

I HAVE EXAMINED THIS MAP FOR CONFORMANCE WITH THE REQUIREMENTS OF CHAPTER 15 OF DIVISION 3 OF THE BUSINESS AND PROFESSIONS CODE THIS DAY OF ,1964

No. 816

COUNTY SURVEYOR

RECORDER'S CERTIFICATE

FILED FOR RECORD THIS 5TH DAY OF October ,1964 AT 3:35 P.M. IN BOOK 4 OF MAPS AT PAGE 33 AT THE REQUEST OF GORDON C. HOLMES

COUNTY RECORDER

RECORD OF SURVEY
IN THE N½ SECTION 34
T3S R27E MDB&M
COUNTY OF MONO
STATE OF CALIFORNIA

SCALE 1" = 50'