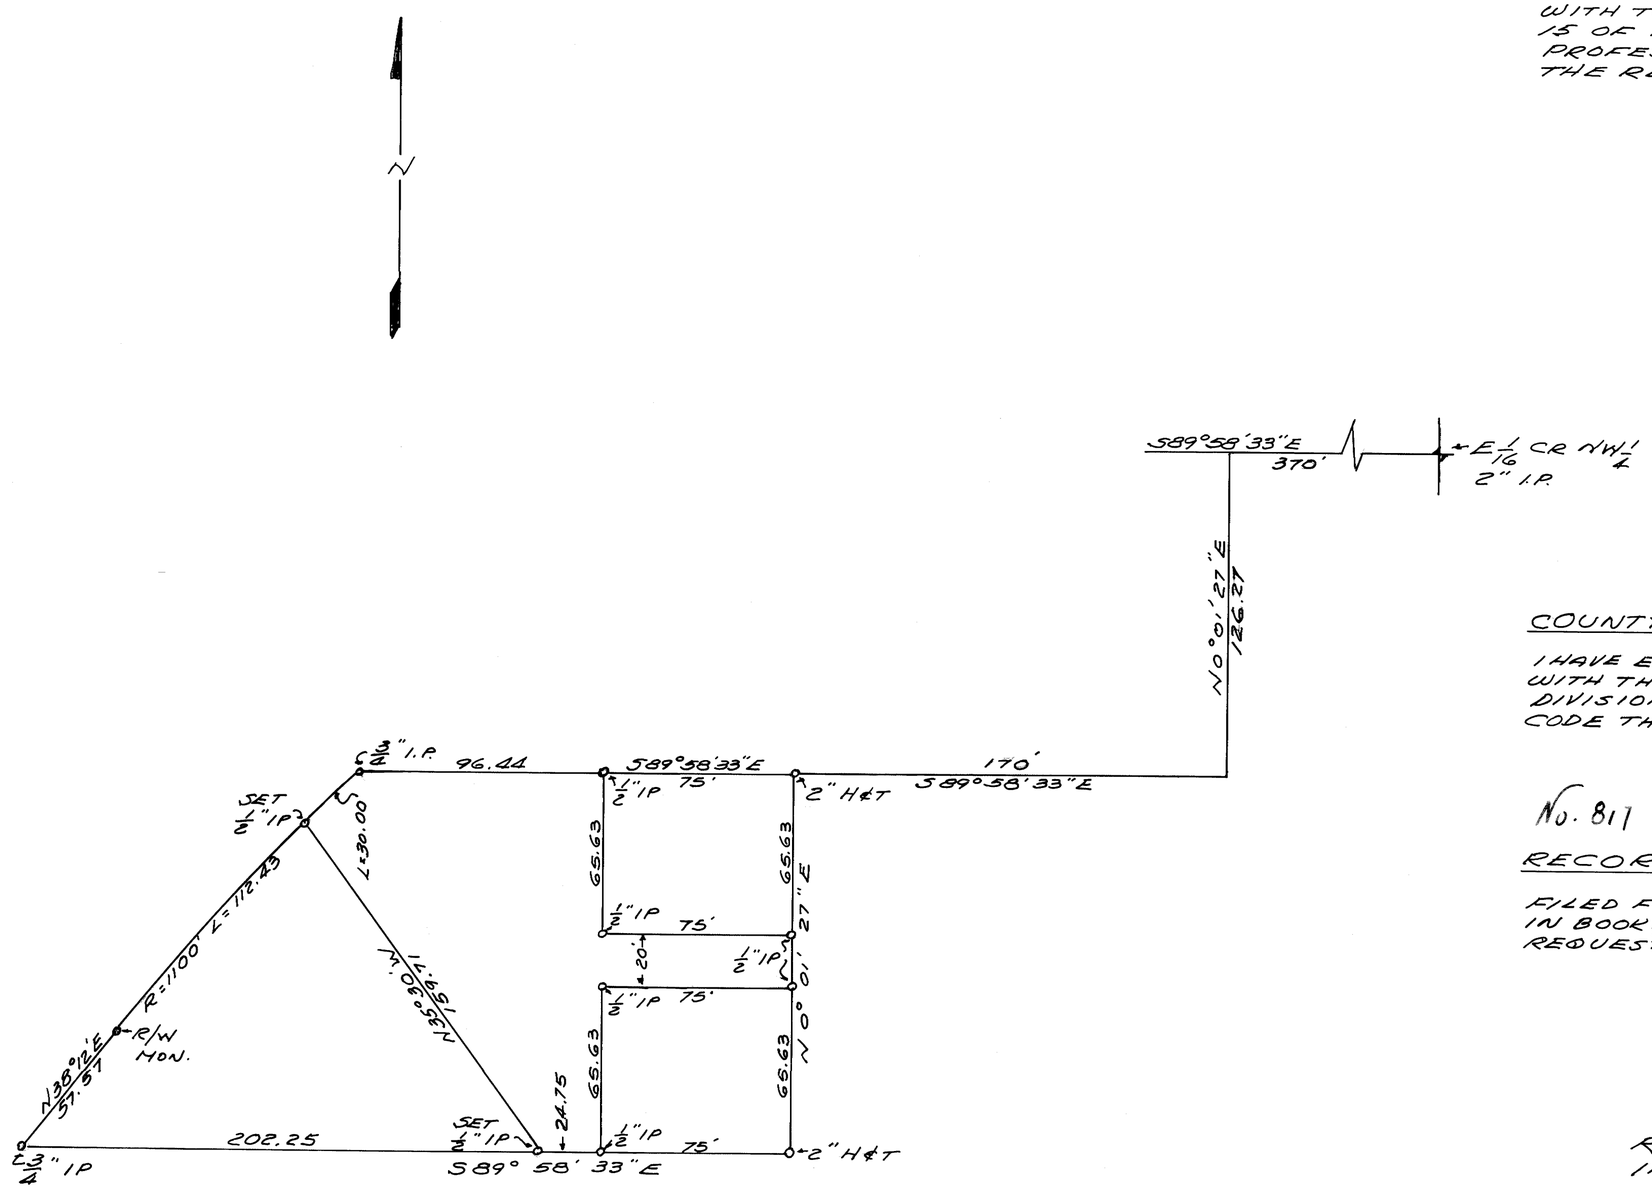

NOTE: BEARINGS ARE BASED ON THE BEARING OF RECORD OF THE NORTH LINE OF THE ABOVE PROPERTY AS FILED IN BOOK 2 OF MAPS AT PAGE 16 OFFICIAL RECORDS OF MONO COUNTY

SURVEYOR'S CERTIFICATE

THIS MAP CORRECTLY REPRESENTS A SURVEY MADE BY ME IN CONFORMANCE WITH THE REQUIREMENTS OF CHAPTER 15 OF DIVISION 3 OF THE BUSINESS AND PROFESSIONS CODE IN AUGUST 1964 AT THE REQUEST OF DON HUMPHREYS

Gordon C. Holmes
GORDON C. HOLMES
RCE 10467

COUNTY SURVEYOR'S CERTIFICATE

I HAVE EXAMINED THIS MAP FOR CONFORMANCE WITH THE REQUIREMENTS OF CHAPTER 15 OF DIVISION 3 OF THE BUSINESS AND PROFESSIONS CODE THIS DAY OF ,1964

No. 817 COUNTY SURVEYOR

RECORDER'S CERTIFICATE

FILED FOR RECORD THIS 5th DAY OF October ,1964 IN BOOK 4 OF MAPS AT PAGE 34 AT 2:31 AT THE REQUEST OF GORDON C. HOLMES

COUNTY RECORDER

RECORD OF SURVEY
IN THE SE 1/4 NW 1/4 SECTION 34
T3S R27E MDB&M
COUNTY OF MONO
STATE OF CALIFORNIA

SCALE 1" = 40'