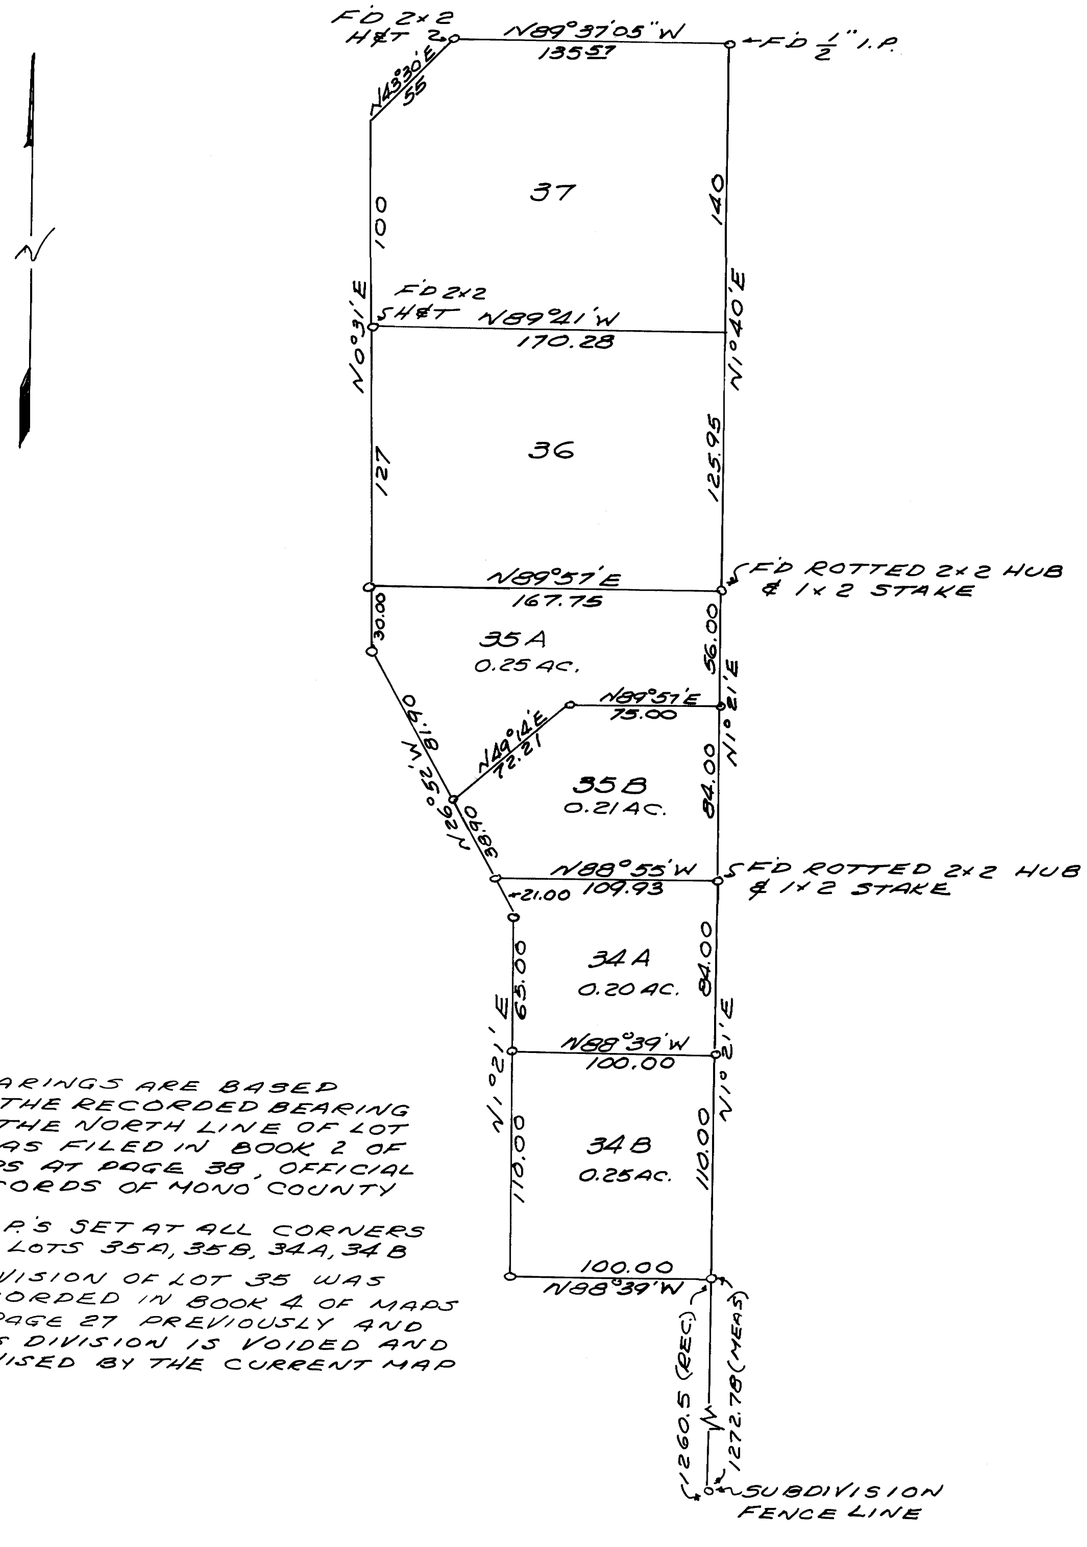

NOTE: BEARINGS ARE BASED ON THE RECORDED BEARING OF THE NORTH LINE OF LOT 37 AS FILED IN BOOK 2 OF MAPS AT PAGE 38, OFFICIAL RECORDS OF MONO COUNTY

1/2" I.P.'S SET AT ALL CORNERS OF LOTS 35A, 35B, 34A, 34B

A DIVISION OF LOT 35 WAS RECORDED IN BOOK 4 OF MAPS AT PAGE 27 PREVIOUSLY AND THIS DIVISION IS VOIDED AND REVISED BY THE CURRENT MAP

SURVEYOR'S CERTIFICATE

THIS MAP CORRECTLY REPRESENTS A SURVEY MADE BY ME IN CONFORMANCE WITH THE REQUIREMENTS OF CHAPTER 15 OF DIVISION 3 OF THE BUSINESS AND PROFESSIONS CODE IN JUNE-AUG. 1964 AT THE REQUEST OF THOMAS PURKISS

Gordon C. Holmes
RCE 10.467

COUNTY SURVEYOR'S CERTIFICATE

I HAVE EXAMINED THIS MAP FOR CONFORMANCE WITH THE REQUIREMENTS OF CHAPTER 15 OF DIVISION 3 OF THE BUSINESS AND PROFESSIONS CODE THIS DAY OF ,1964

COUNTY SURVEYOR

No. 818

RECORDER'S CERTIFICATE

FILED FOR RECORD THIS 5th DAY OF October ,1964 AT 10:50 A.M. IN BOOK 4 OF MAPS AT PAGE 35, AT THE REQUEST OF GORDON C. HOLMES

COUNTY RECORDER

RECORD OF SURVEY
IN MAMMOTH CAMP TRACT
NUMBER 2 BLOCK 3A
COUNTY OF MONO
STATE OF CALIFORNIA

SCALE 1" = 50'