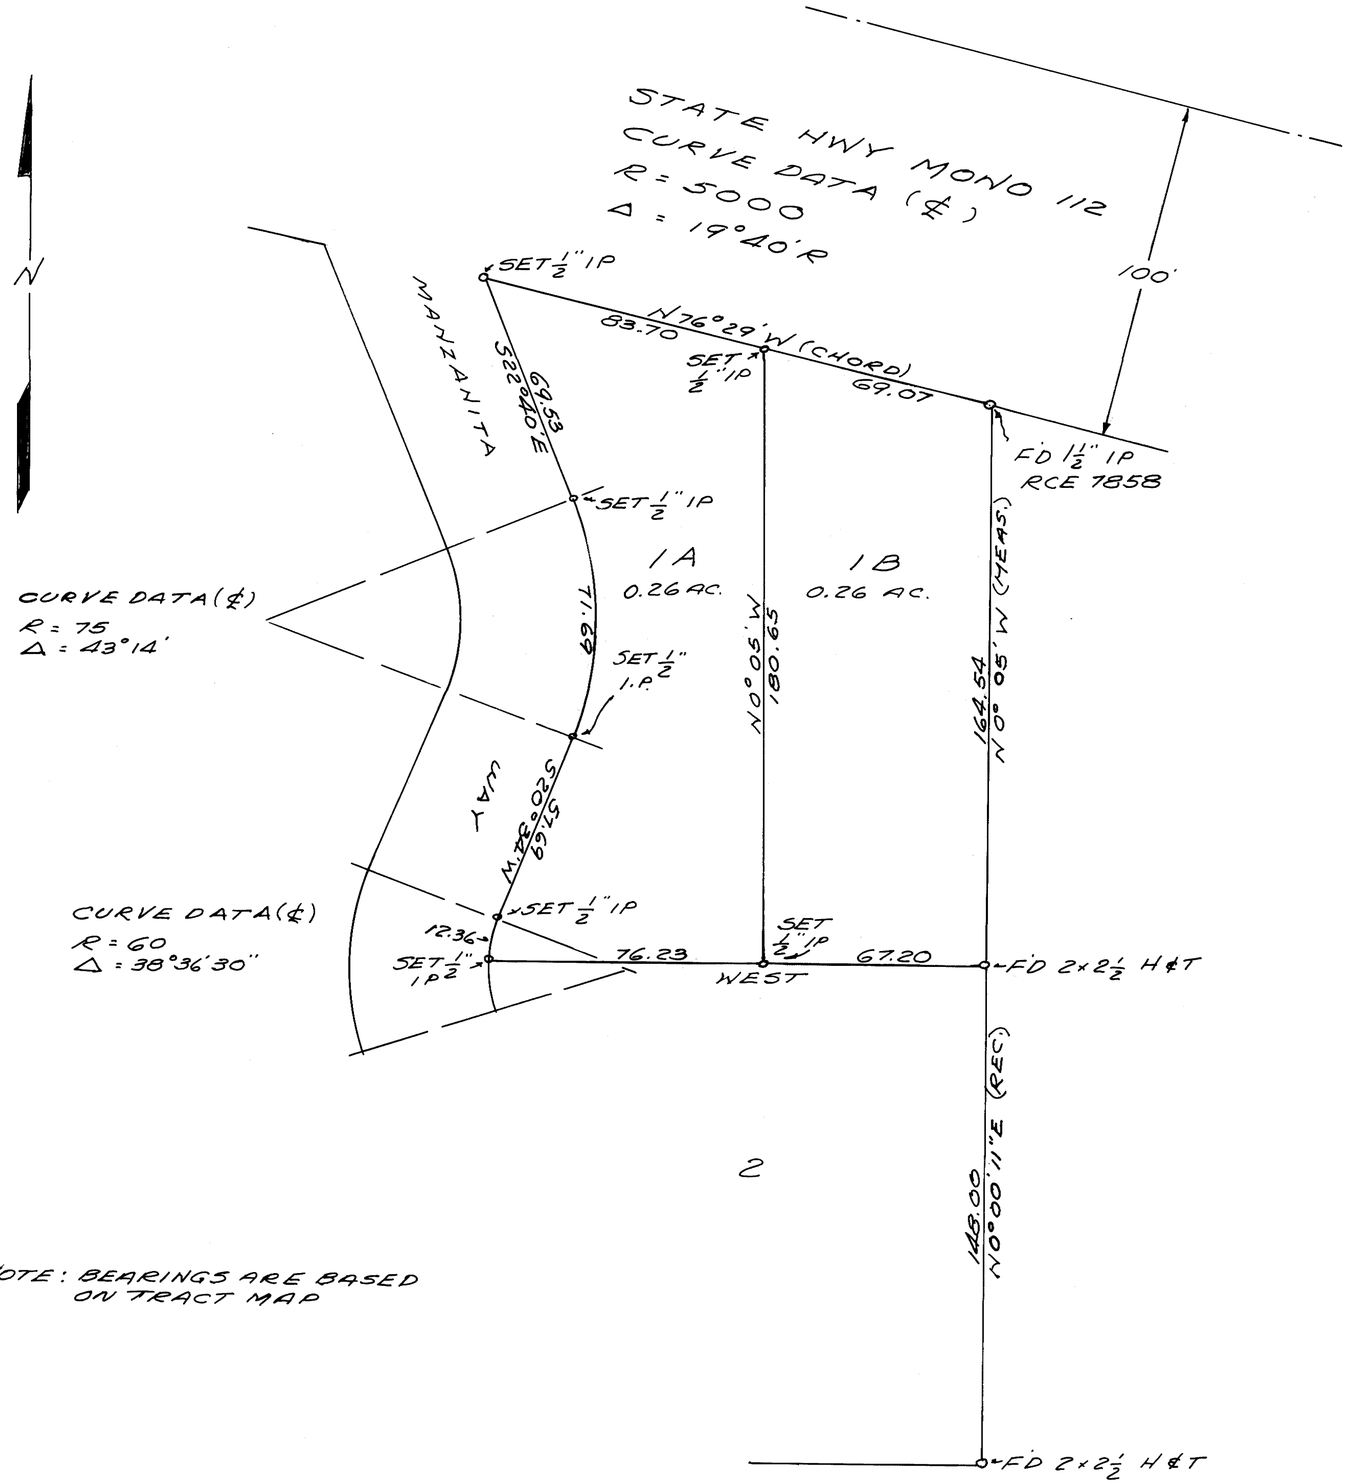

NOTE: BEARINGS ARE BASED ON TRACT MAP

SURVEYOR'S CERTIFICATE

THIS MAP CORRECTLY REPRESENTS A SURVEY MADE BY ME IN CONFORMANCE WITH THE REQUIREMENTS OF CHAPTER 15 OF DIVISION 3 OF THE BUSINESS AND PROFESSIONS CODE IN JULY-AUGUST 1964 AT THE REQUEST OF HOWARD MORRISSEY

Gordon C. Holmes
RCE 10467

COUNTY SURVEYOR'S CERTIFICATE

I HAVE EXAMINED THIS MAP FOR CONFORMANCE WITH THE REQUIREMENTS OF CHAPTER 15 OF DIVISION 3 OF THE BUSINESS AND PROFESSIONS CODE THIS DAY OF 1964

COUNTY SURVEYOR

No. 819

RECORDER'S CERTIFICATE

FILED FOR RECORD THIS 5th DAY OF October, 1964 AT 10:58 AM IN BOOK 4 OF MAPS AT PAGE 6 AT THE REQUEST OF GORDON C. HOLMES

COUNTY RECORDER

RECORD OF SURVEY
LOT 1 SIERRA VALLEY SITES
TRACT NUMBER ONE
COUNTY OF MONO
STATE OF CALIFORNIA

SCALE 1" = 30'