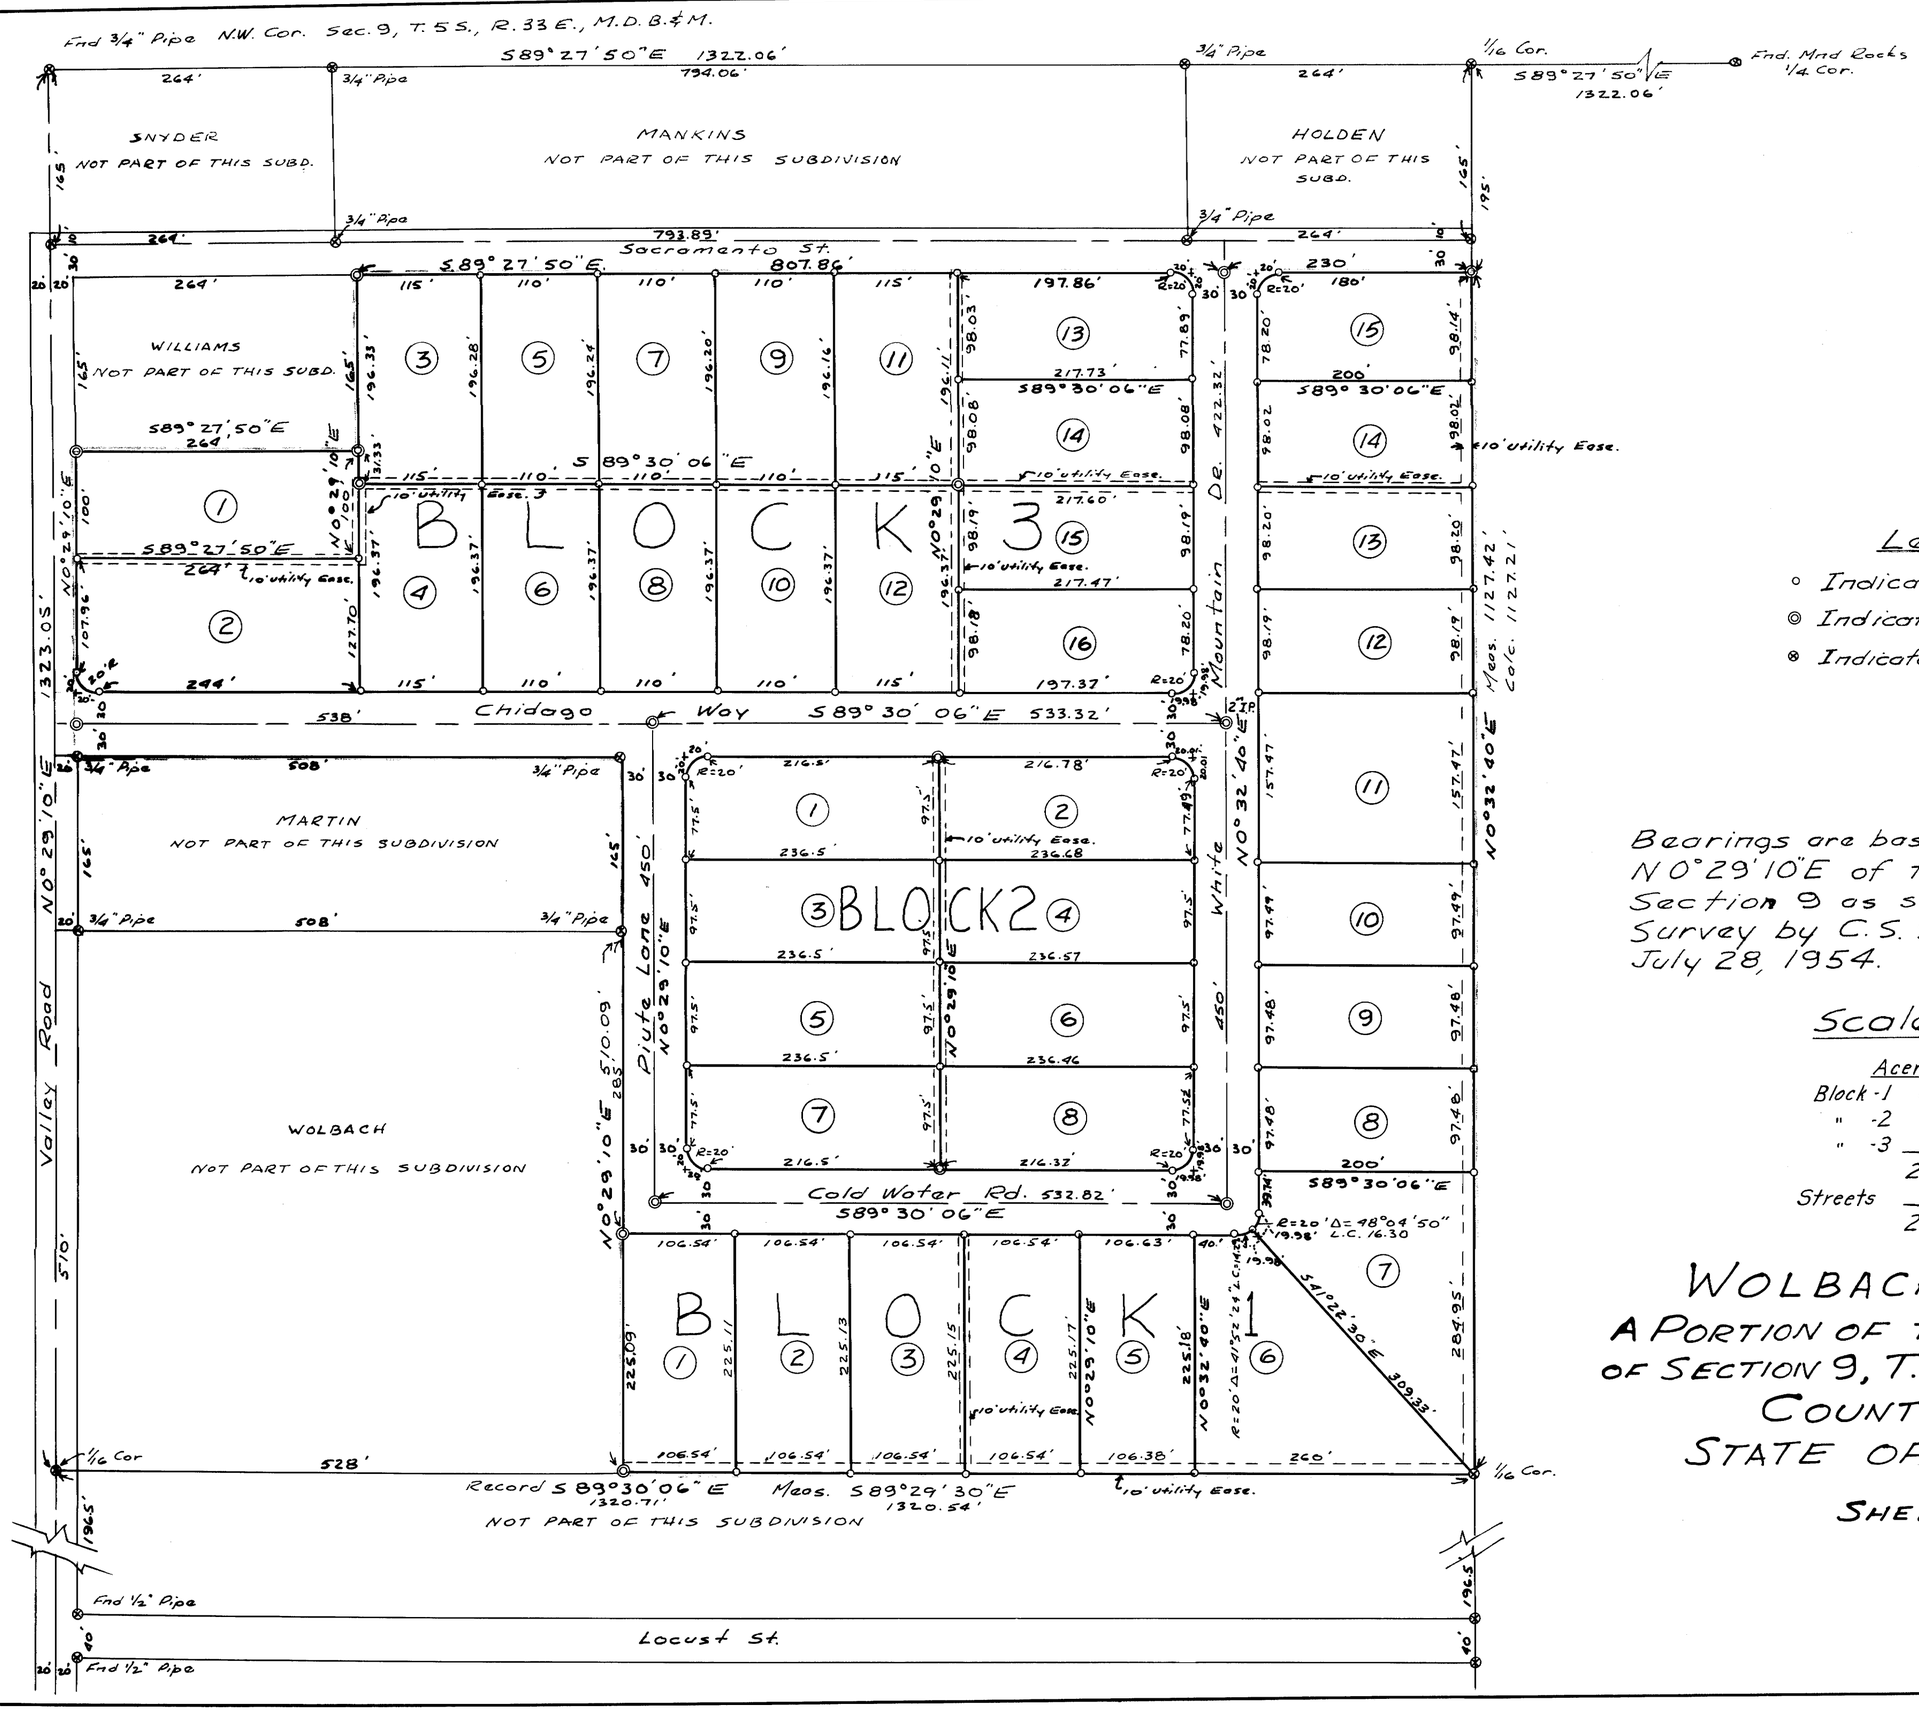

Legend

- ∘ Indicates set 2"x2"x14" Rwd. Hub & Tack
- ◎ Indicates set 1½" G.I. Pipe except as noted.
- ⊗ Indicates found 1½" G.I. Pipe except as noted.

Bearings are based on the bearing N 0°29'10"E of the west line of Section 9 as shown on Record of Survey by C.S. Smith Recorded July 28, 1954.

Scale 1" = 100'

	Acerage	
Block -1	8.24	
" -2	4.24	
" -3	8.39	
	20.87	Subtotal Lots
Streets	3.95	
	24.82	Total for Subdivision

WOLBACH SUBDIVISION

A PORTION OF THE NW1/4 OF THE NW1/4 OF SECTION 9, T.5 S., R.33 E., M.D.B.&M., COUNTY OF MONO STATE OF CALIFORNIA

SHEET 1 OF 2