AREAS OF PARCELS WITHIN SOLID LINES

5A	7720 FT²
5B + 4B	7776
4C + 3A	8819
3B + 2A	9235
2B	7783
2C + 3C + 1B	7607
1A + 4A	8174

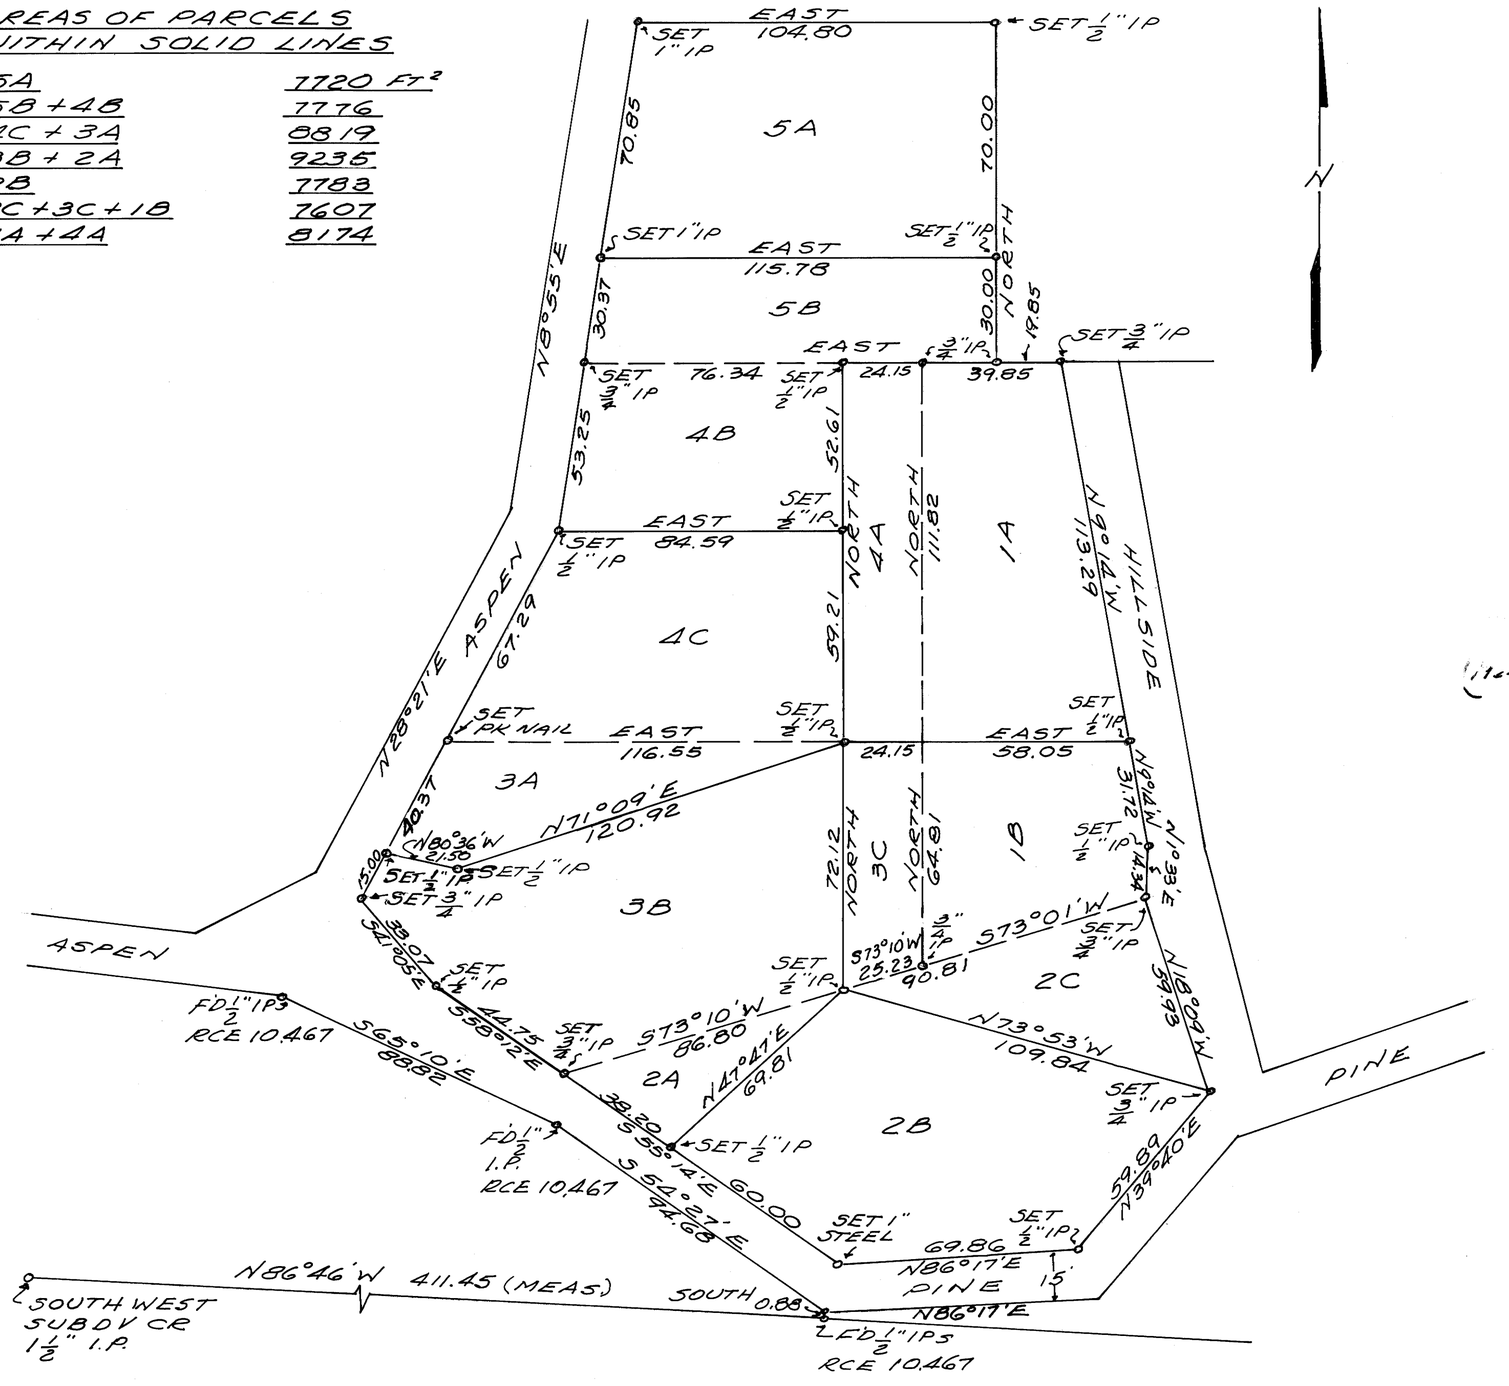

NOTE: BEARINGS ARE BASED ON THE BEARING OF RECORD OF THE WEST LINE OF THE WILLIAMS TRACT

SURVEYOR'S CERTIFICATE

THIS MAP CORRECTLY REPRESENTS A SURVEY MADE BY ME IN CONFORMANCE WITH THE REQUIREMENTS OF CHAPTER 15 OF DIVISION 3 OF THE BUSINESS AND PROFESSIONS CODE IN JULY · NOVEMBER 1964 AT THE REQUEST OF ARTHUR FOURNIER

Gordon C Holmes
RCE 10.467

COUNTY SURVEYOR'S CERTIFICATE

I HAVE EXAMINED THIS MAP FOR CONFORMANCE WITH THE REQUIREMENTS OF CHAPTER 15 OF DIVISION 3 OF THE BUSINESS AND PROFESSIONS CODE THIS DAY OF ,1964

COUNTY SURVEYOR

RECORDER'S CERTIFICATE

FILED FOR RECORD THIS 4th DAY OF January 1965 AT 9:00 A.M. IN BOOK 4 OF MAPS AT PAGE 45 AT THE REQUEST OF GORDON C. HOLMES

COUNTY RECORDER

RECORD OF SURVEY
WILLIAMS TRACT NO. 1
E½ NE¼ NE¼ SECTION 21
T2S, R26E, MDB&M
COUNTY OF MONO
STATE OF CALIFORNIA

SCALE 1" = 30'