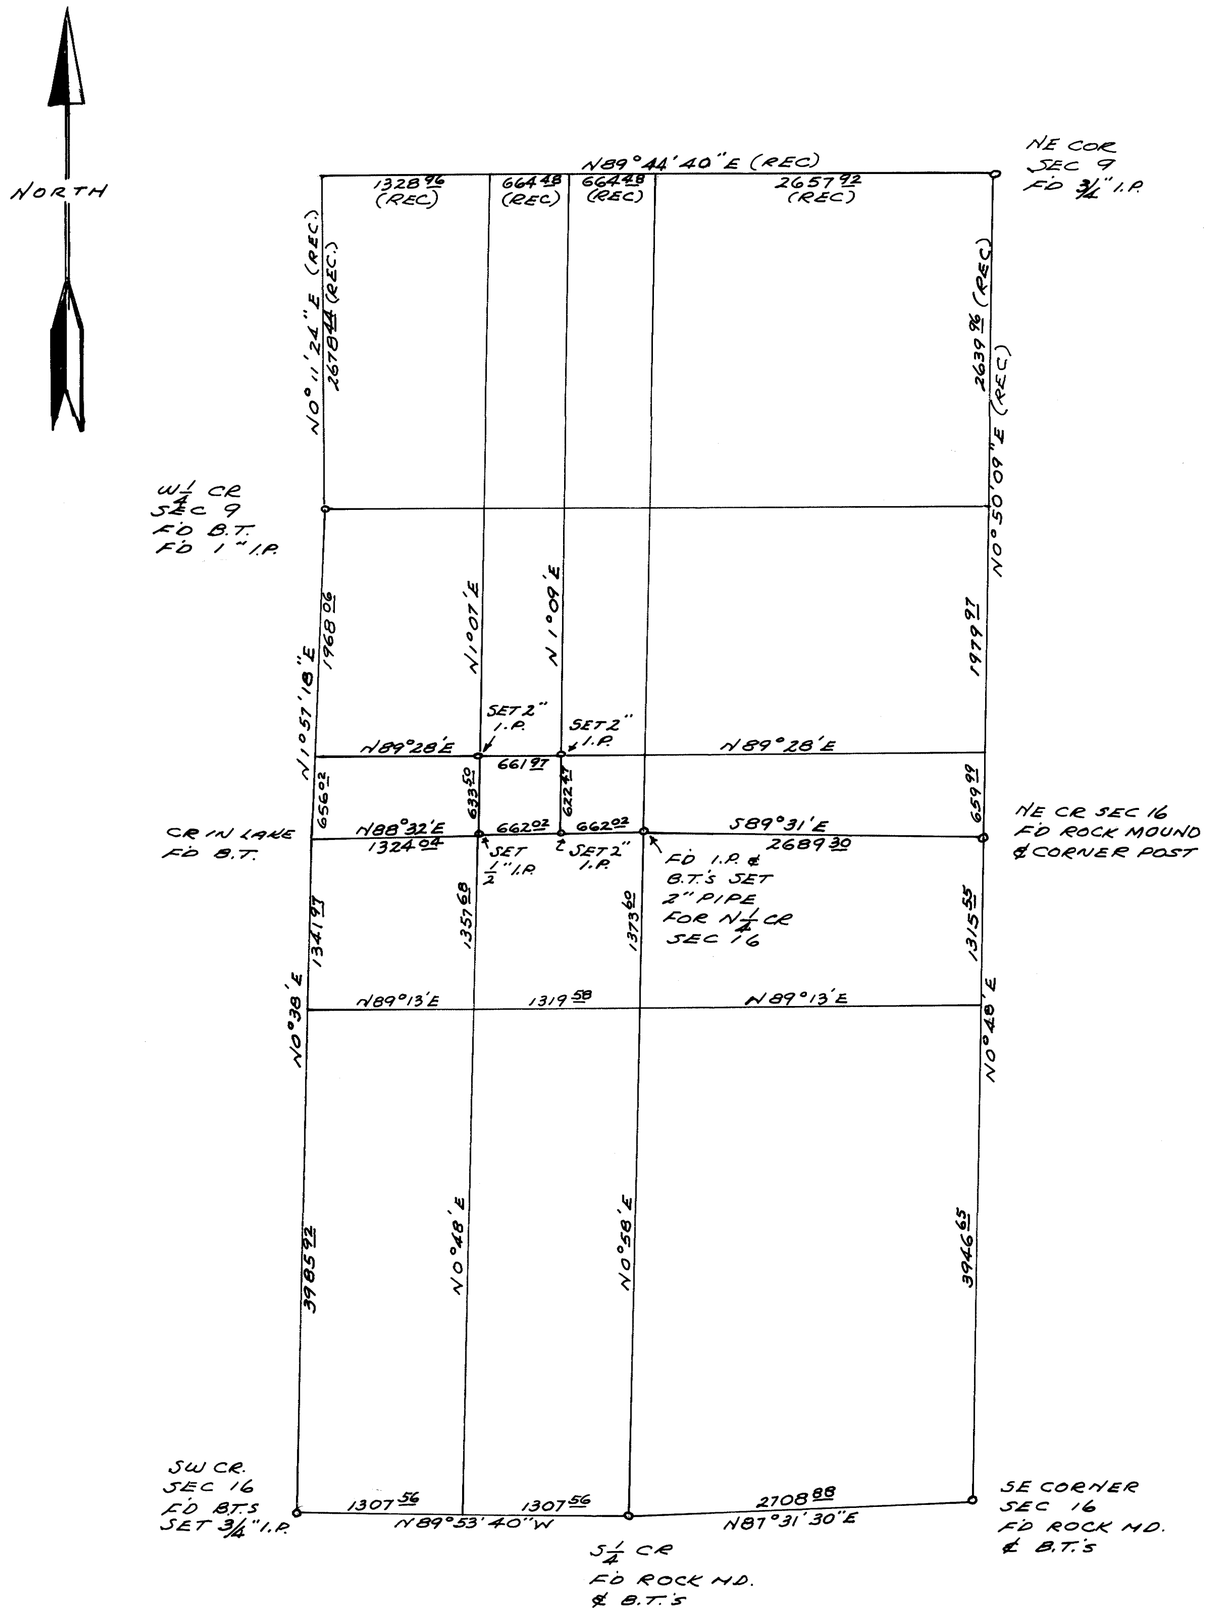

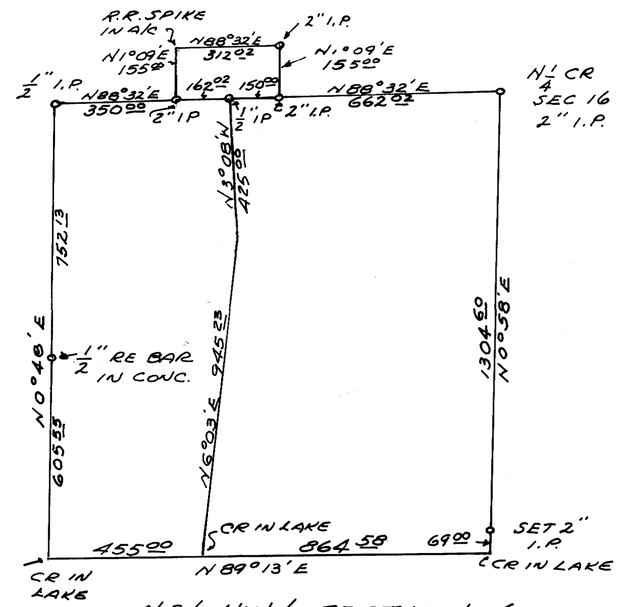

NE 1/4 NW 1/4 SECTION 16

SCALE 1" = 300'

No. 2204

RECORDER'S CERTIFICATE

FILED FOR RECORD THIS 29th DAY OF March 1965. AT 2:15 PM IN BOOK 4 OF MAPS AT PAGE 54 AT THE REQUEST OF GORDON C. HOLMES

COUNTY RECORDER

SURVEYOR'S CERTIFICATE

THIS MAP CORRECTLY REPRESENTS A SURVEY MADE BY ME IN CONFORMANCE WITH THE REQUIREMENTS OF CHAPTER 15 OF DIVISION 3 OF THE BUSINESS AND PROFESSIONS CODE IN JUNE - NOVEMBER 1965 AT THE REQUEST OF L.M. BARRETT

G. C. Holmes
RCE 10467

COUNTY SURVEYOR'S CERTIFICATE

I HAVE EXAMINED THIS MAP FOR CONFORMANCE WITH THE REQUIREMENTS OF CHAPTER 15 OF DIVISION 3 OF THE BUSINESS AND PROFESSIONS CODE THIS DAY OF , 1965

COUNTY SURVEYOR

RECORD OF SURVEY
SECTIONS 9 AND 16
T4S R27E MDB & M
MONO COUNTY
STATE OF CALIFORNIA

SCALE 1" = 800'

ALL BEARINGS ARE TRUE & BASED ON SOLAR OBSERVATIONS