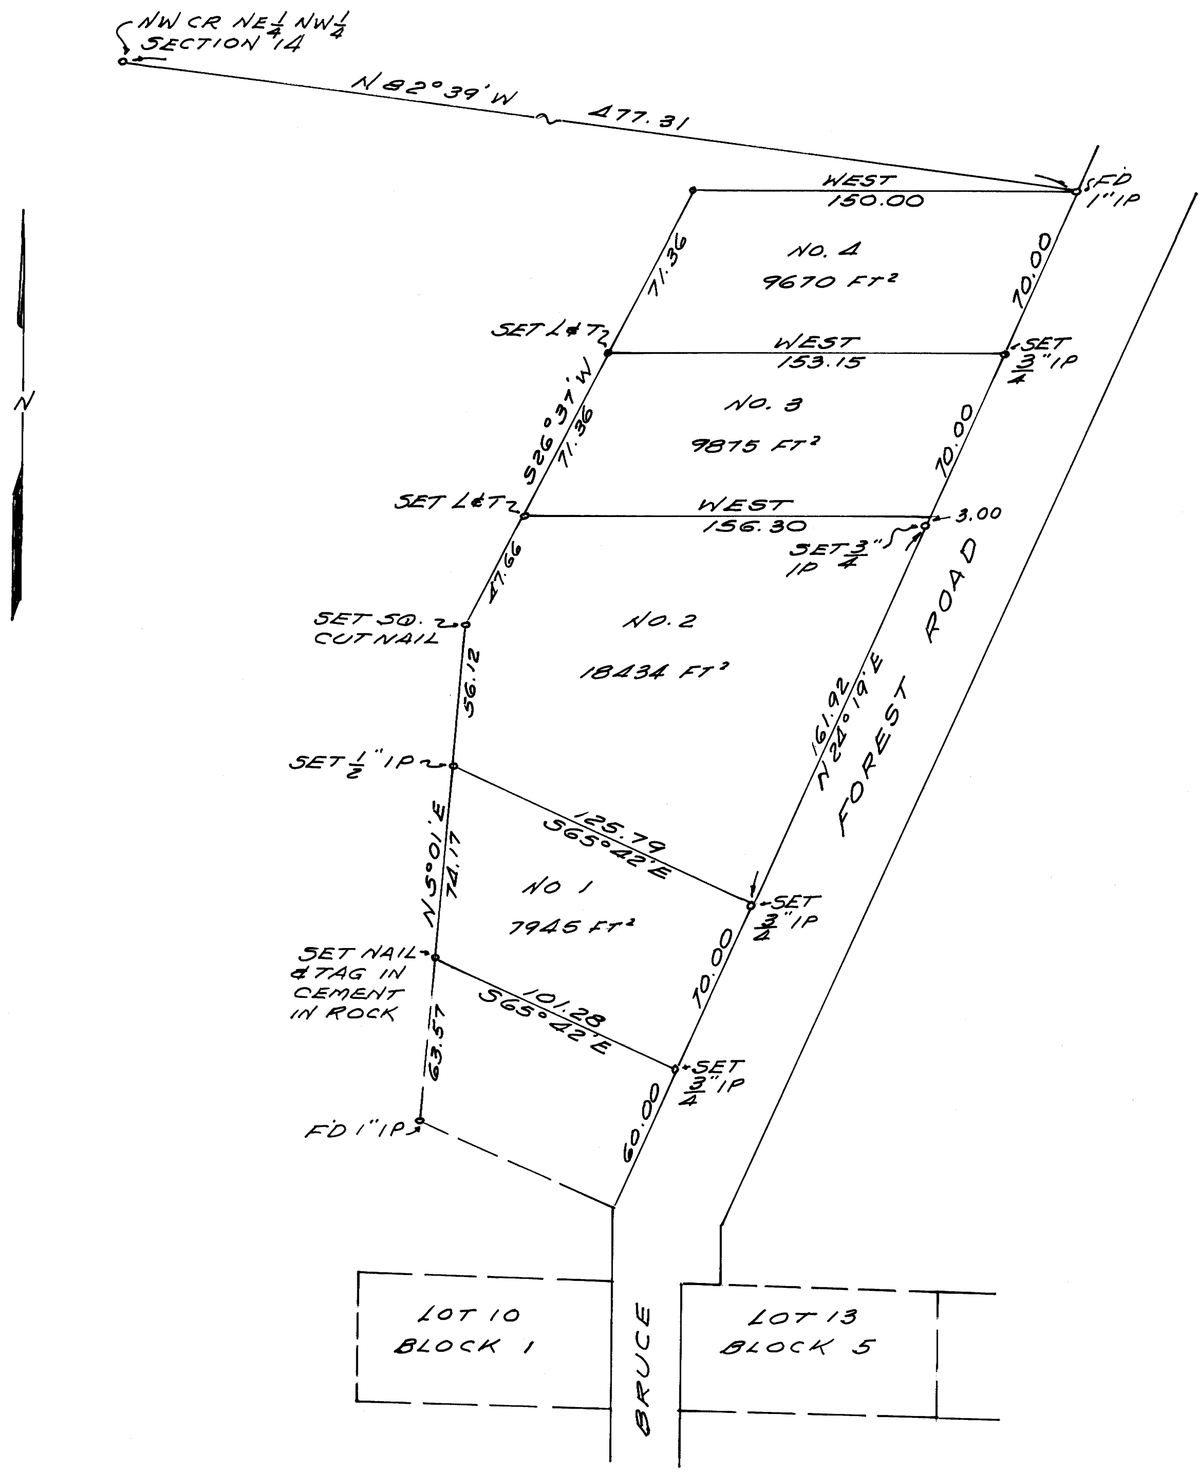

SURVEYOR'S CERTIFICATE

THIS MAP CORRECTLY REPRESENTS A SURVEY MADE BY ME IN CONFORMANCE WITH THE REQUIREMENTS OF CHAPTER 15 OF DIVISION 3 OF THE BUSINESS AND PROFESSIONS CODE IN JUNE 1965 AT THE REQUEST OF WM. MANAHAN

Gordon C Holmes
RCE 10467

COUNTY SURVEYOR'S CERTIFICATE

I HAVE EXAMINED THIS MAP FOR CONFORMANCE WITH THE REQUIREMENTS OF CHAPTER 15 OF DIVISION 3 OF THE BUSINESS AND PROFESSIONS CODE THIS _____ DAY OF _____, 1965

COUNTY SURVEYOR

RECORDER'S CERTIFICATE

FILED FOR RECORD THIS 8th DAY OF July, 1965 AT 10:45 AM IN BOOK 4 OF MAPS AT PAGE 65 AT THE REQUEST OF WM. MANAHAN

41

Ann Utzman
COUNTY RECORDER

BASIS OF BEARINGS

BEARINGS ARE BASED ON THE TRUE CENTERLINE OF FOREST ROAD AS SHOWN ON RS MAP FILED IN BOOK 3 OF MAPS AT PAGE 62, OFFICIAL RECORDS OF MONO COUNTY

RECORD OF SURVEY
T2S R26E MDB&M
A PORTION OF THE
NE¼ NW¼ SECTION 14
MONO COUNTY, CALIFORNIA

SCALE 1" = 40'