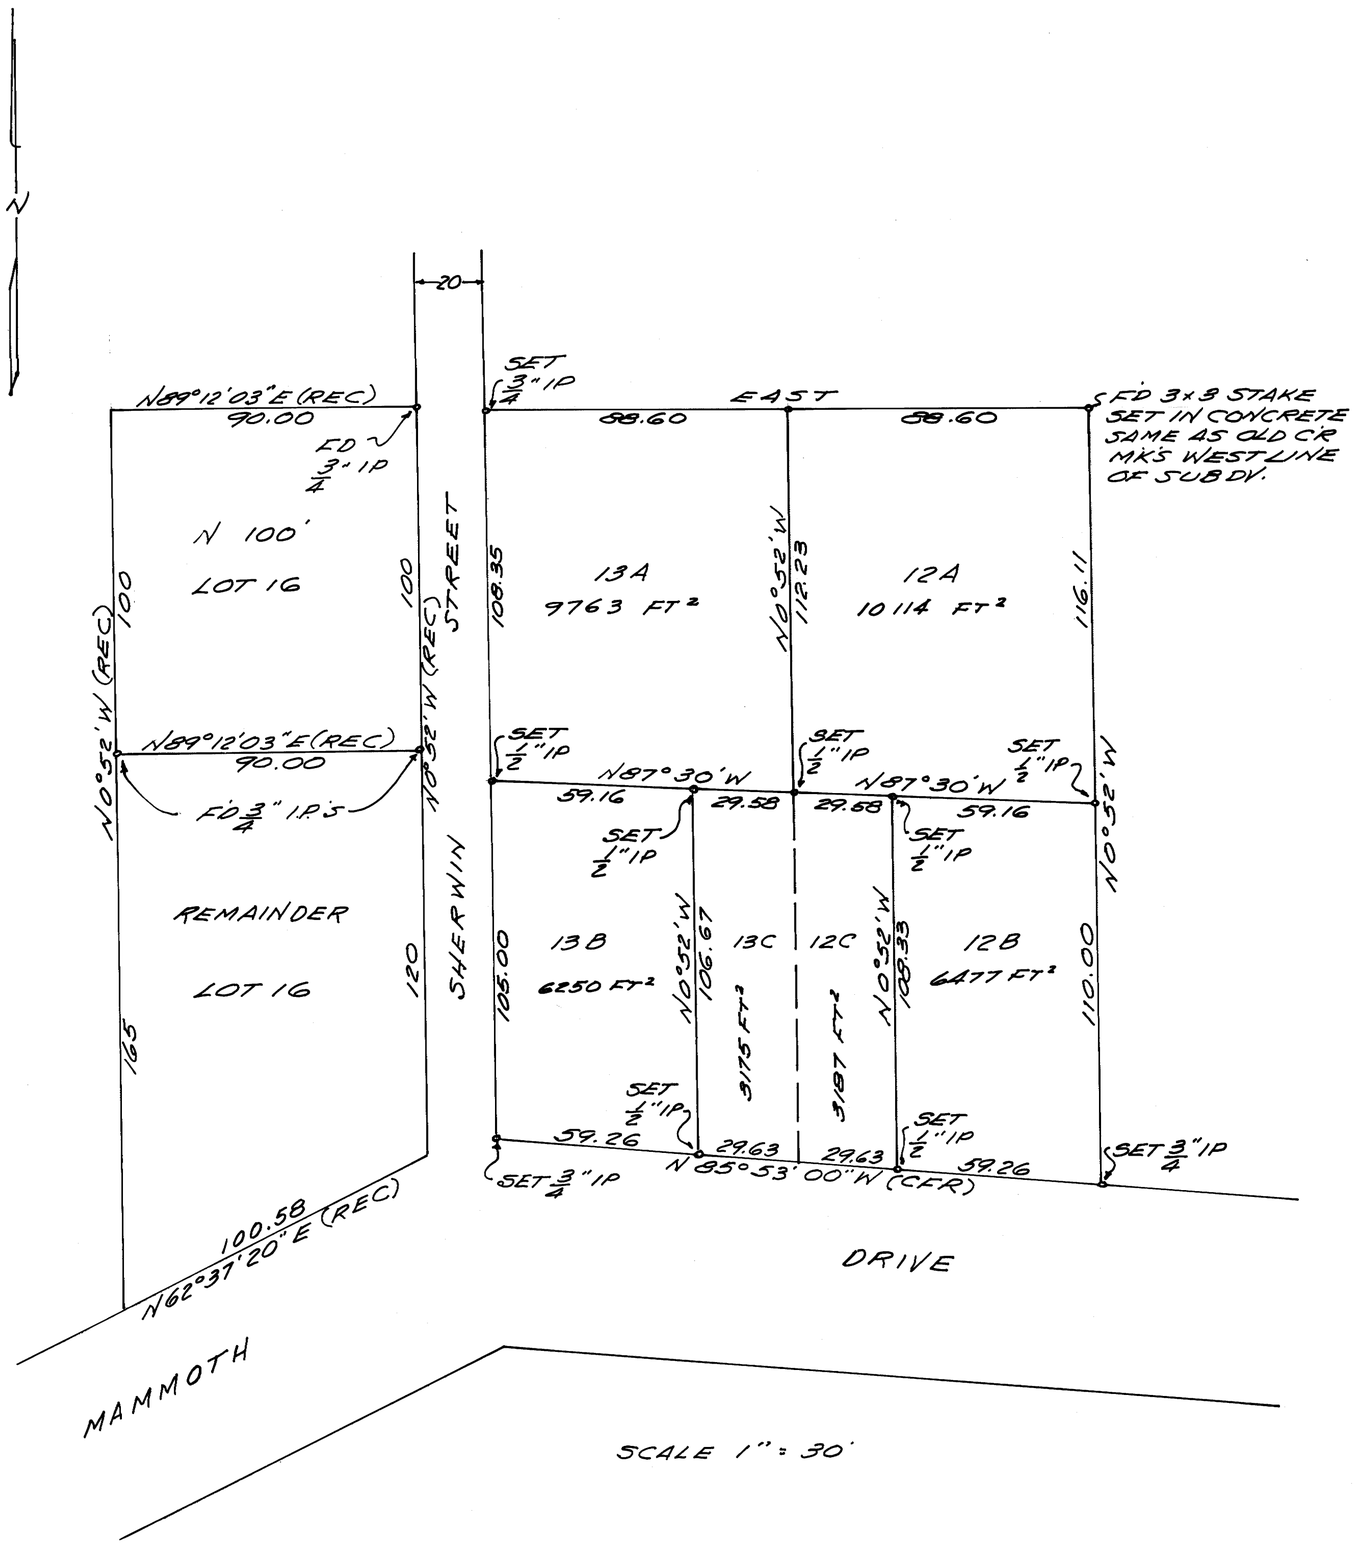

SURVEYOR'S CERTIFICATE

THIS MAP CORRECTLY REPRESENTS A SURVEY MADE BY ME IN CONFORMANCE WITH THE REQUIREMENTS OF CHAPTER 15 OF DIVISION 3 OF THE BUSINESS AND PROFESSIONS CODE IN JULY 1965 AT THE REQUEST OF SAMUEL SORNBORGER

Gordon C Holmes
RCE 10.467

COUNTY SURVEYOR'S CERTIFICATE

I HAVE EXAMINED THIS MAP FOR CONFORMANCE WITH THE REQUIREMENTS OF CHAPTER 15 OF DIVISION 3 OF THE BUSINESS AND PROFESSIONS CODE THIS DAY OF 1965

COUNTY SURVEYOR

No - 162

RECORDER'S CERTIFICATE

FILED FOR RECORD THIS 23rd DAY OF July 1965, AT 2:15 PM IN BOOK 4 OF MAPS AT PAGE 66 AT THE REQUEST OF GORDON C. HOLMES

COUNTY RECORDER

BASIS OF BEARINGS

BEARINGS ARE BASED ON THE RECORD BEARING N89°12'03"E BETWEEN TWO 3/4" IRON PIPES ON THE SOUTH LINE OF THE NORTHERLY 100' OF LOT 16 SET BY RCE 10.121 AND RECORDED IN BOOK 3 OF MAPS AT PAGE 54, OFFICIAL RECORDS OF MONO COUNTY

RECORD OF SURVEY
MAMMOTH CAMP TRACT ONE
BLOCK 3
MONO COUNTY
CALIFORNIA