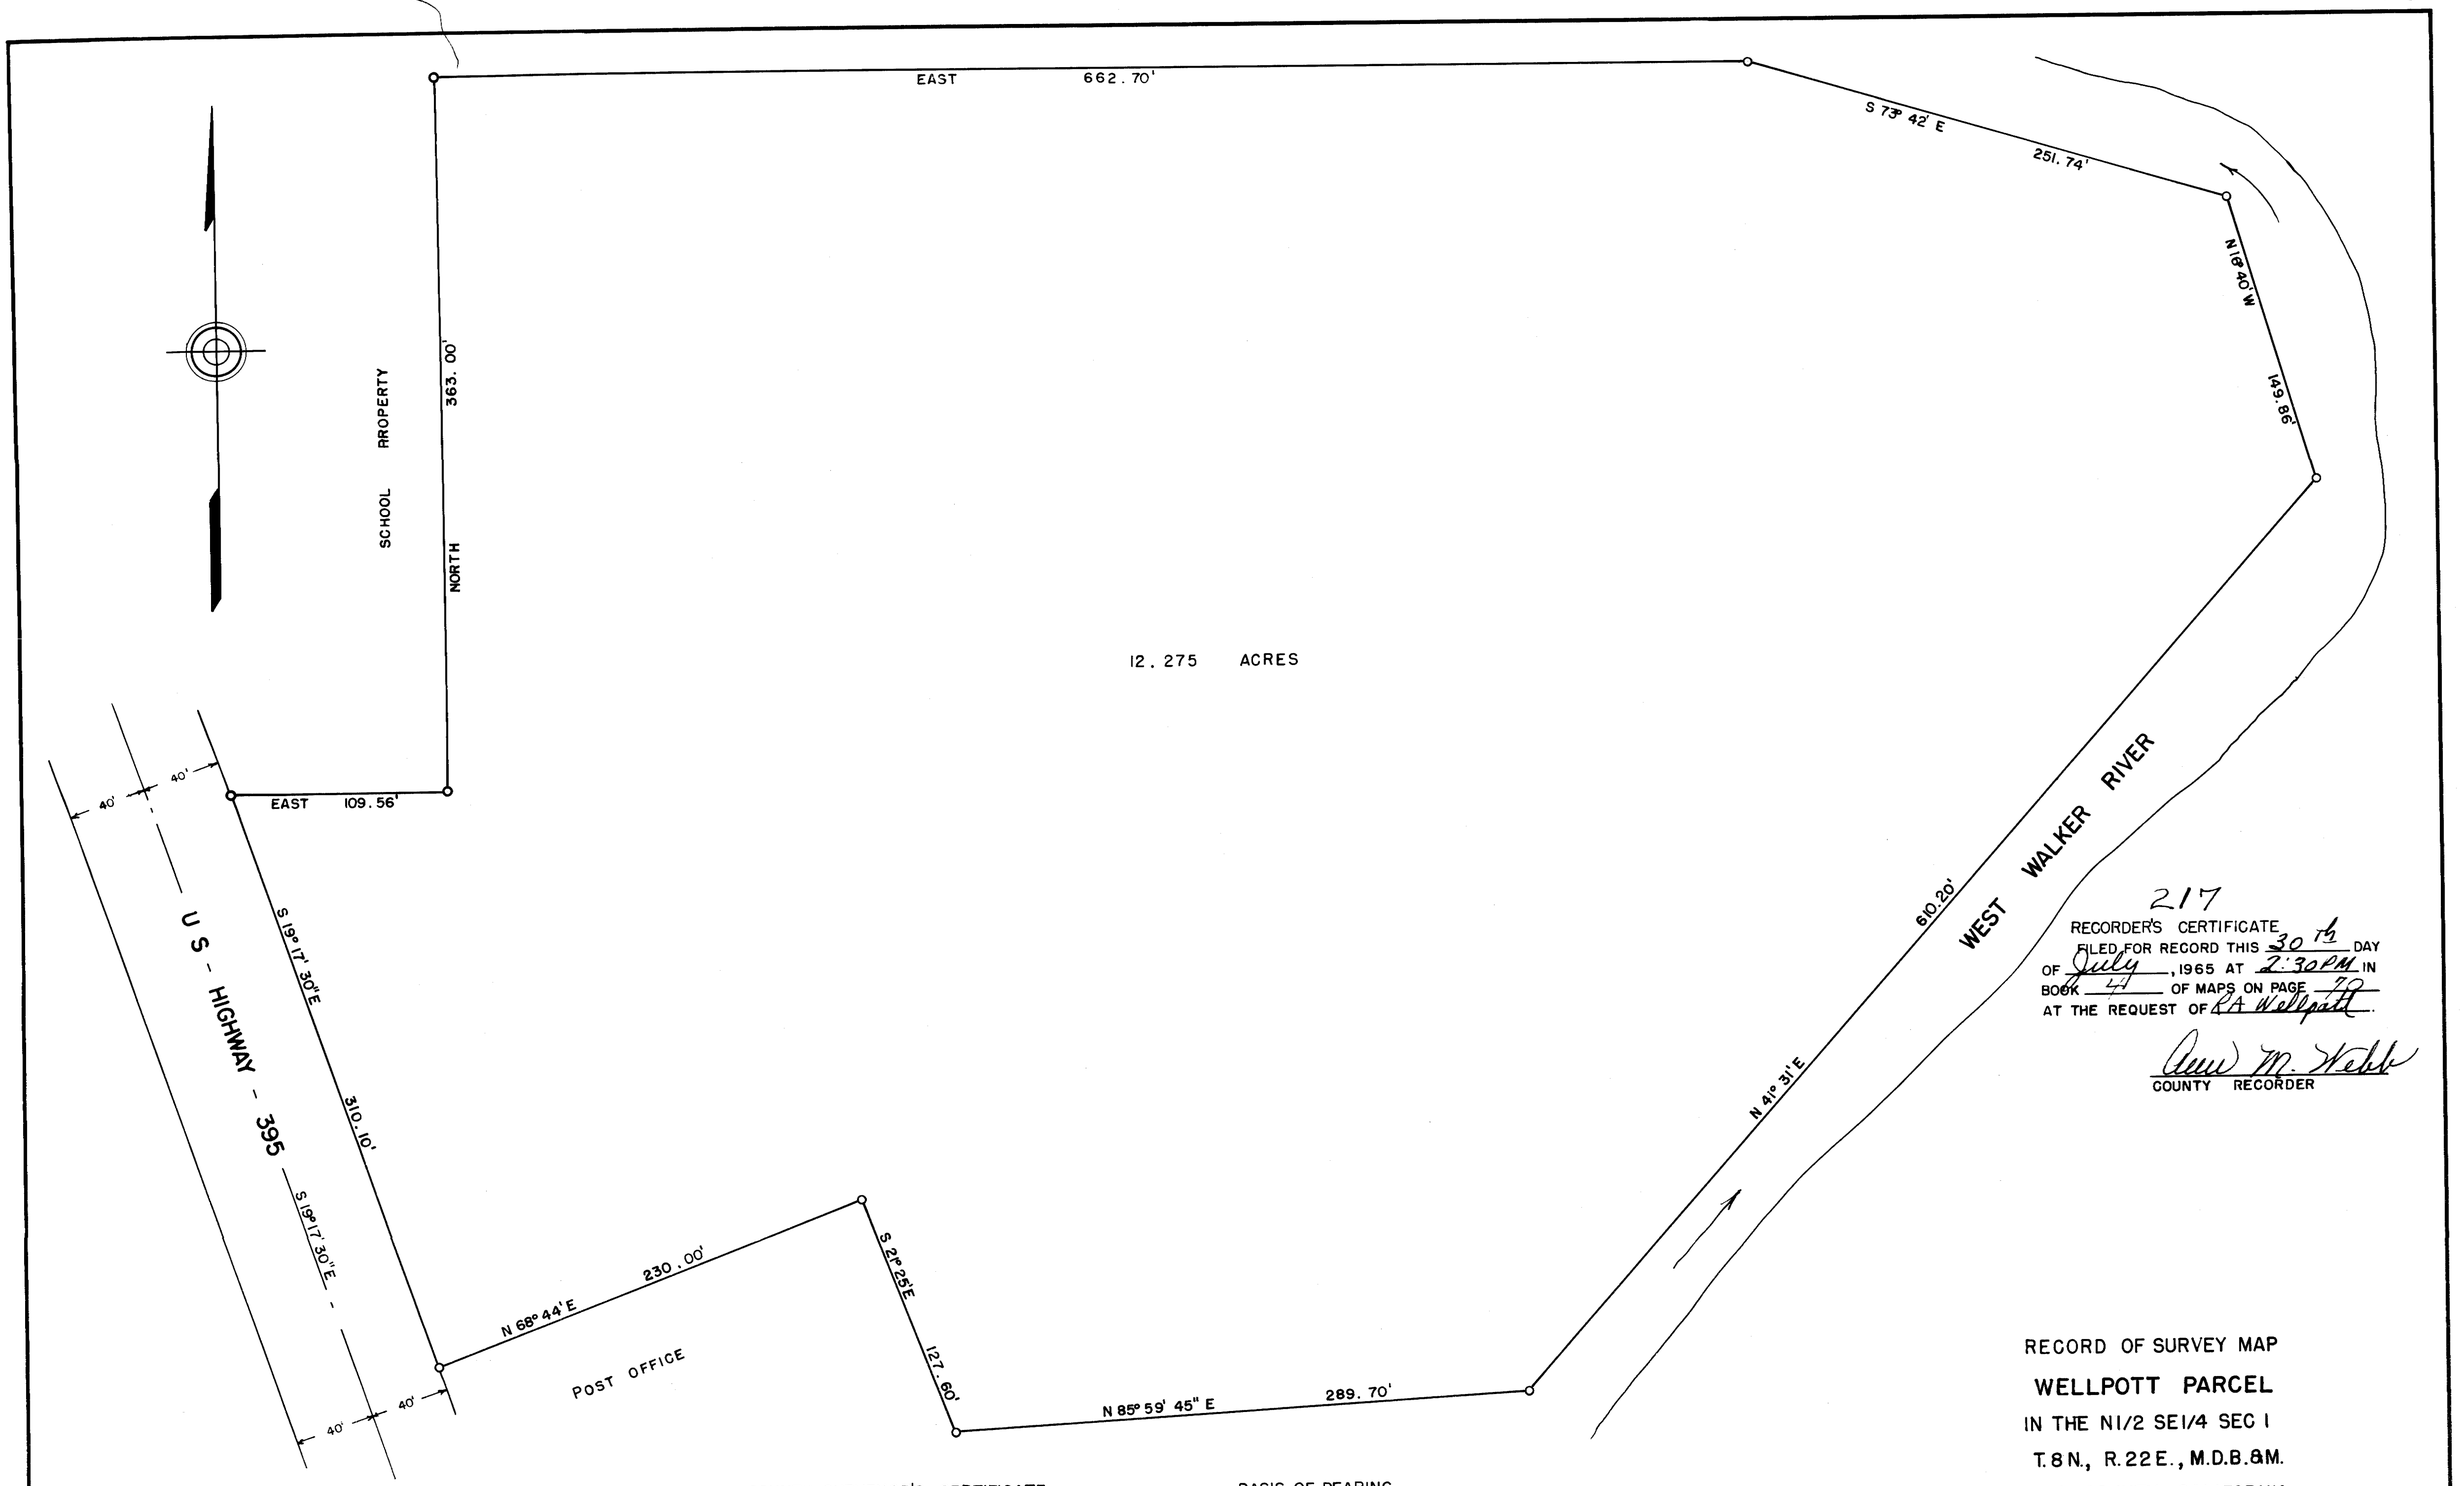

217

RECORDER'S CERTIFICATE
FILED FOR RECORD THIS 30th DAY
OF July, 1965 AT 2:30 PM IN
BOOK 4 OF MAPS ON PAGE 79
AT THE REQUEST OF RA Wellpott.

Anne M. Webb
COUNTY RECORDER

ENGINEER'S CERTIFICATE

THIS MAP CORRECTLY REPRESENTS A SURVEY MADE BY ME, OR UNDER MY DIRECTION IN CONFORMANCE WITH THE REQUIREMENTS OF CHAPTER 15 OF DIVISION 3 OF THE BUSINESS AND PROFESSIONS CODE AT THE REQUEST OF R.A. WELLPOTT ON JANUARY 26, 1965.

Walter G. Reid
WALTER G. REID
R.C.E. - 7522
VIRGINIA CITY, NEVADA

COUNTY SURVEYOR'S CERTIFICATE

THIS MAP HAS BEEN EXAMINED FOR CONFORMANCE WITH THE REQUIREMENTS OF CHAPTER 15 OF DIVISION 3 OF THE BUSINESS AND PROFESSIONS CODE THIS _____ DAY OF _____, 1965.

_____
COUNTY SURVEYOR

BASIS OF BEARING

THE BEARING OF S 19° 17' 30" E FOR THE CENTERLINE OF U.S. HIGHWAY 395 AS SHOWN IN THIS AREA, AS CLOSE AS COULD BE DETERMINED, IS THE BASIS OF BEARING FOR THIS SURVEY.

RECORD OF SURVEY MAP

WELLPOTT PARCEL

IN THE N1/2 SE1/4 SEC 1
T. 8 N., R. 22 E., M.D.B.&M.
MONO COUNTY, CALIFORNIA

SCALE - 1" = 50'

0 10 25 50 100 150 200 250