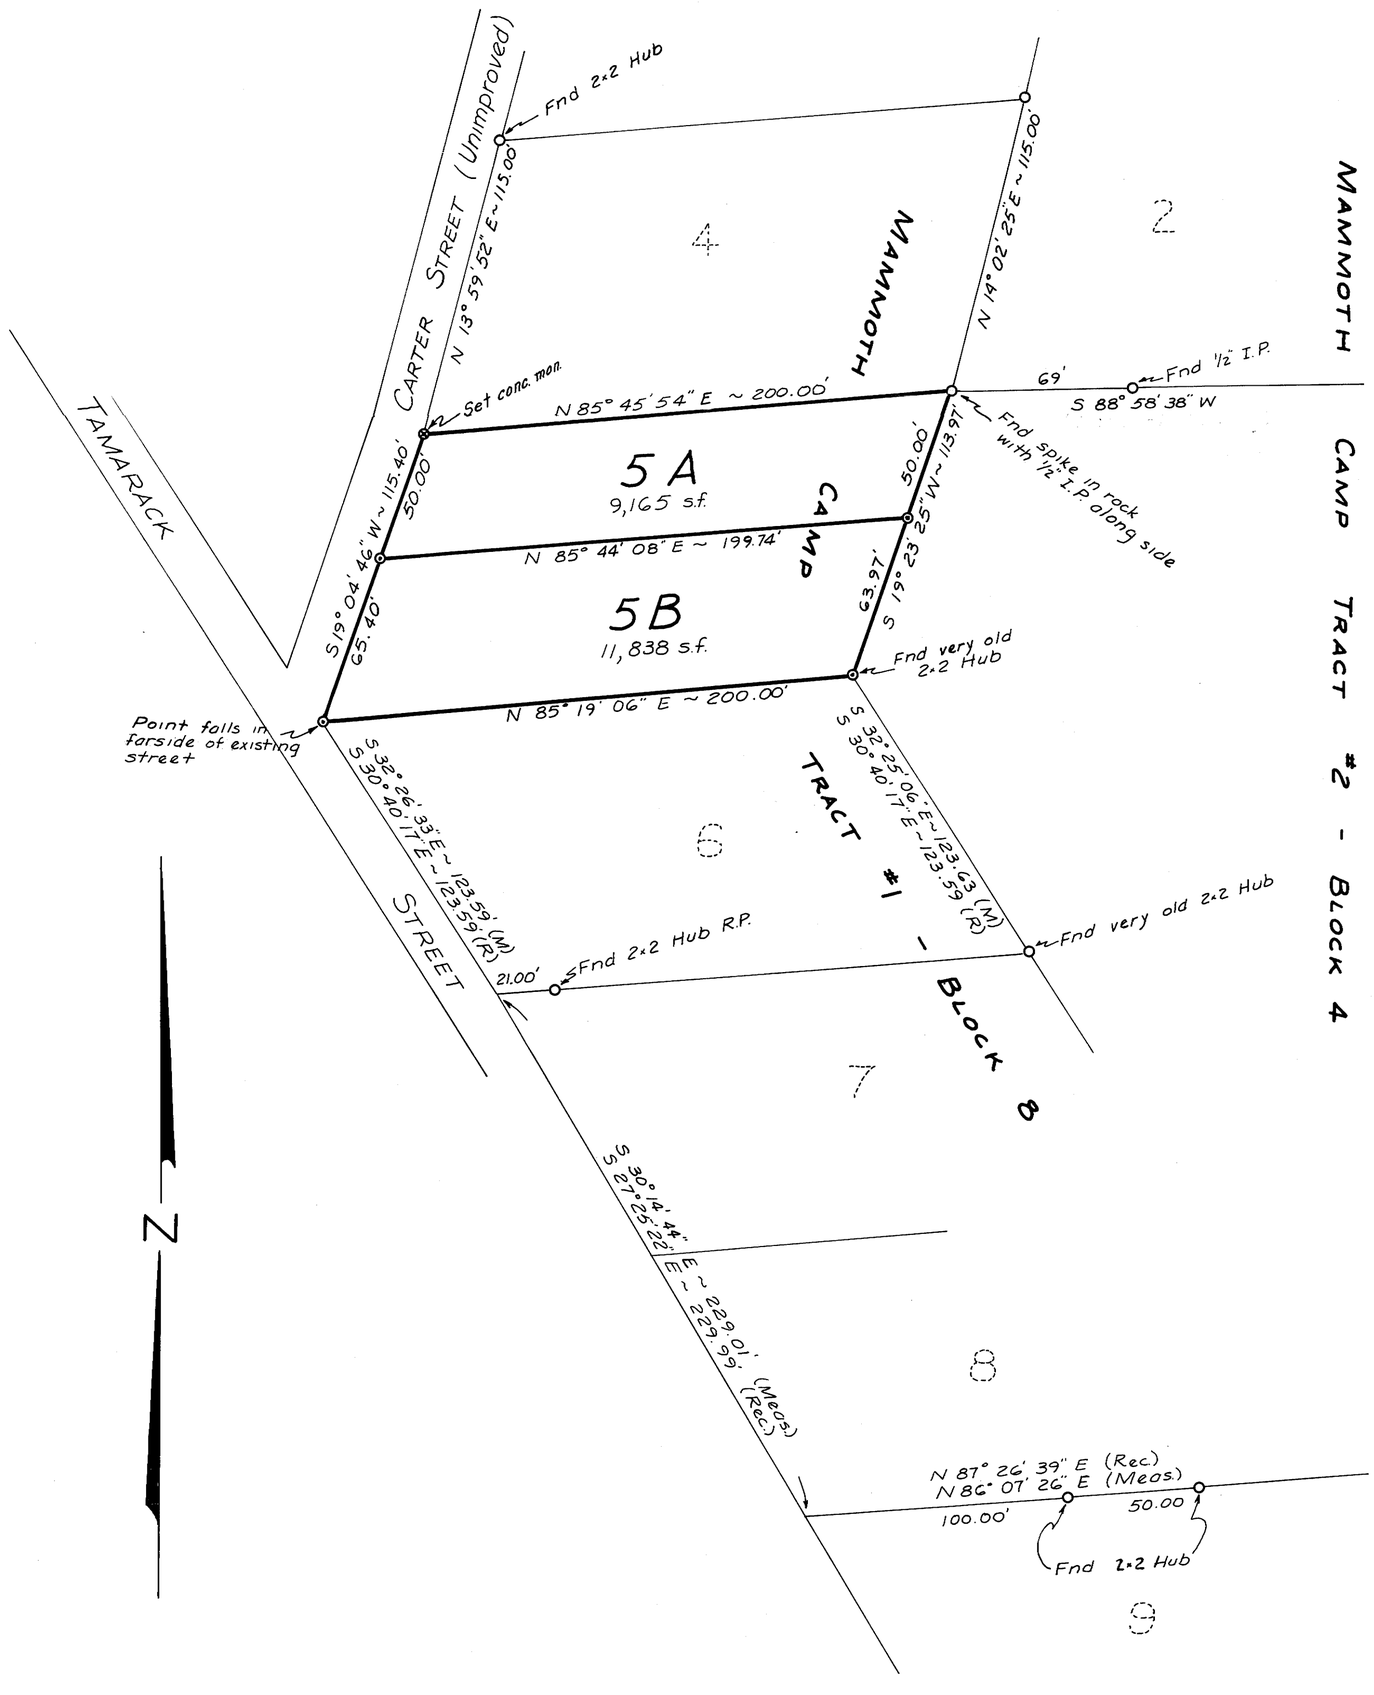

SURVEYOR'S CERTIFICATE:
This map correctly represents a survey made by me in conformance with the requirements of the Land Surveyor's Act at request of Donald Comphouse in August, 1965.

William F. Wilke
William F. Wilke, R.C.E. 14386

REGISTERED PROFESSIONAL ENGINEER
WILLIAM F. WILKE
No. 14,386
CIVIL
STATE OF CALIFORNIA

COUNTY ENGINEER'S CERTIFICATE:
This map has been examined for conformance with the requirements of the Land Surveyor's Act this _____ day of _____, 1965.

_____
County Surveyor

No. 507

RECORDER'S CERTIFICATE:
Filed for record this 31st day of August, 1965, at 4:10 P. .m. in Book 4 of Maps at page 78 at the request of Donald Comphouse.

Anna M. Hebb
County Recorder

Basis of Bearing: The West Line of Section 3, T.4S., R.27E., M.D.B.&M., between the S.E. Corner and the west 1/4 Corner : N 0°50'09" E.

Note: Tagged 1/2" Steel Pipe set at all corners marked —⊙—

Record of Survey
MAMMOTH CAMP TRACT #1
BLOCK 8 - LOT 5
Mono County, California
Section 3, T.4S., R.27E., M.D.B.&M.
Scale 1"=40' August, 1965
Downer Engineering - Minden, Nevada