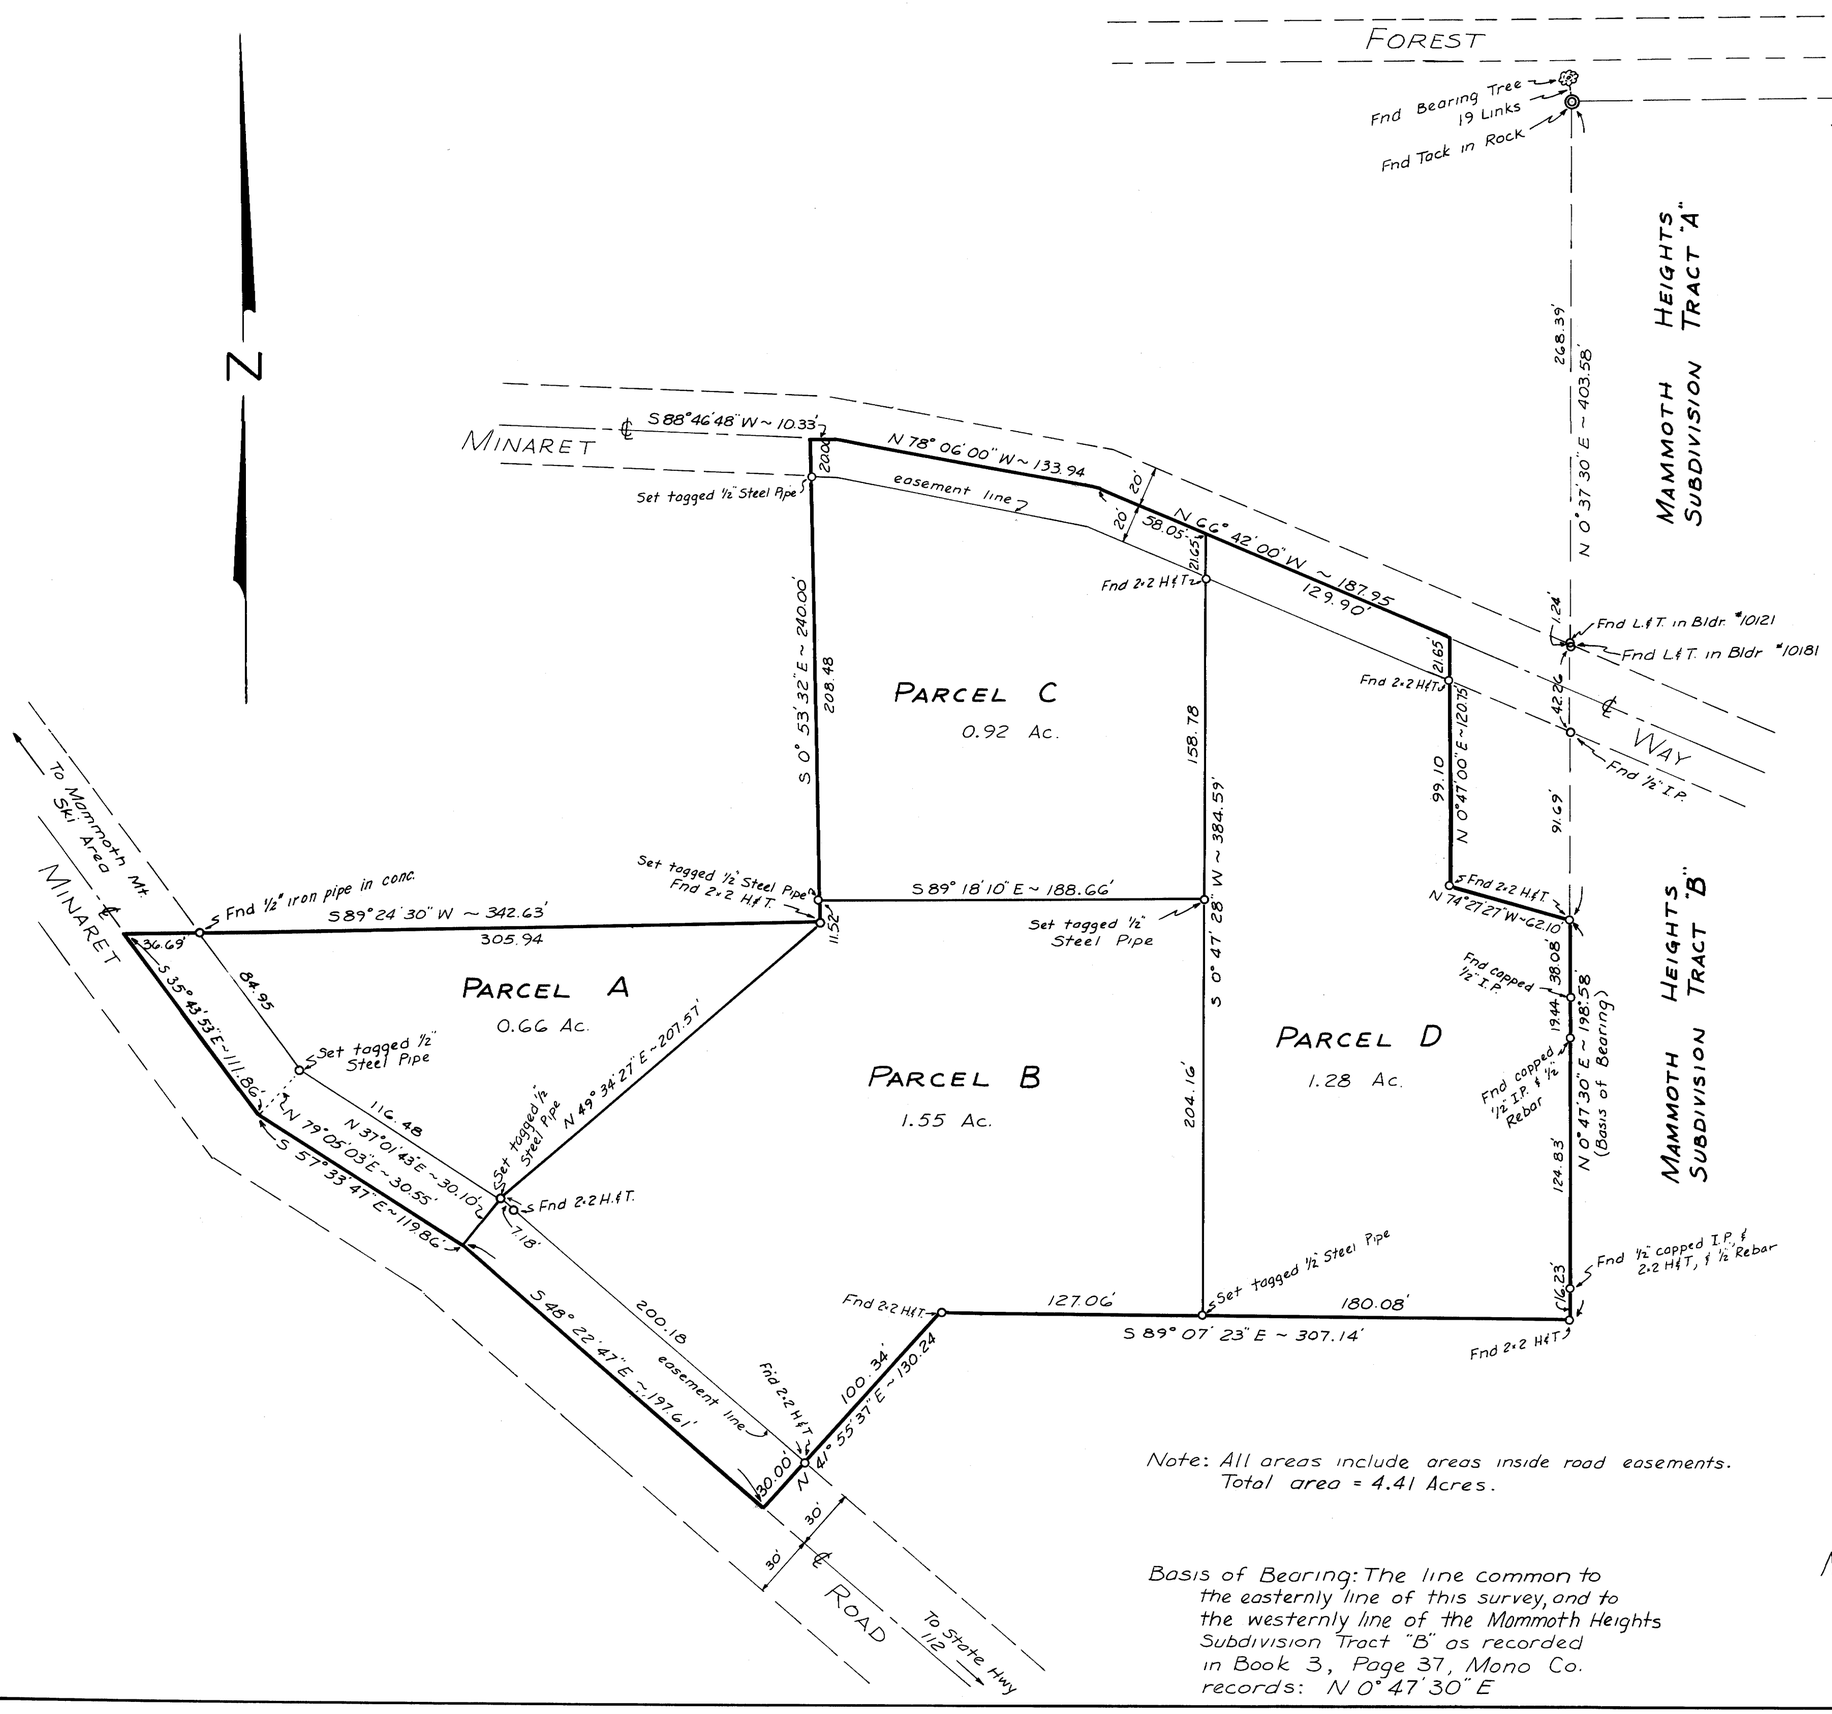

SURVEYOR'S CERTIFICATE:

This map correctly represents a survey made by me in conformance with the Land Surveyor's Act at the request of Mollie Berger in July and August, 1965.

REGISTERED PROFESSIONAL ENGINEER WILLIAM F. WILKE No. 14,386 CIVIL STATE OF CALIFORNIA

William F. Wilke

William F. Wilke, R.C.E. 14386

COUNTY SURVEYOR'S CERTIFICATE:

This map has been examined for conformance with the Land Surveyor's Act this _____ day of _____, 1965.

_____

County Surveyor

No. 508

RECORDER'S CERTIFICATE:

Filed for record this 31st day of August, 1965, at 4:10 P.m. in Book 4 of Maps at page 79 at the request of Mollie Berger.

Anna M. Webb

County Recorder

Note: All areas include areas inside road easements.
Total area = 4.41 Acres.

Basis of Bearing: The line common to the easternly line of this survey, and to the westernly line of the Mammoth Heights Subdivision Tract "B" as recorded in Book 3, Page 37, Mono Co. records: N 0° 47' 30" E

Record of Survey for
MOLLIE BERGER
Mammoth Lakes, Mono Co., California
In the N.E. 1/4 of the N.W. 1/4 of
Section 34, T. 3 S., R. 27 E., M.D.B. & M.
Scale 1" = 50' August, 1965
Downer Engineering - Minden, Nevada