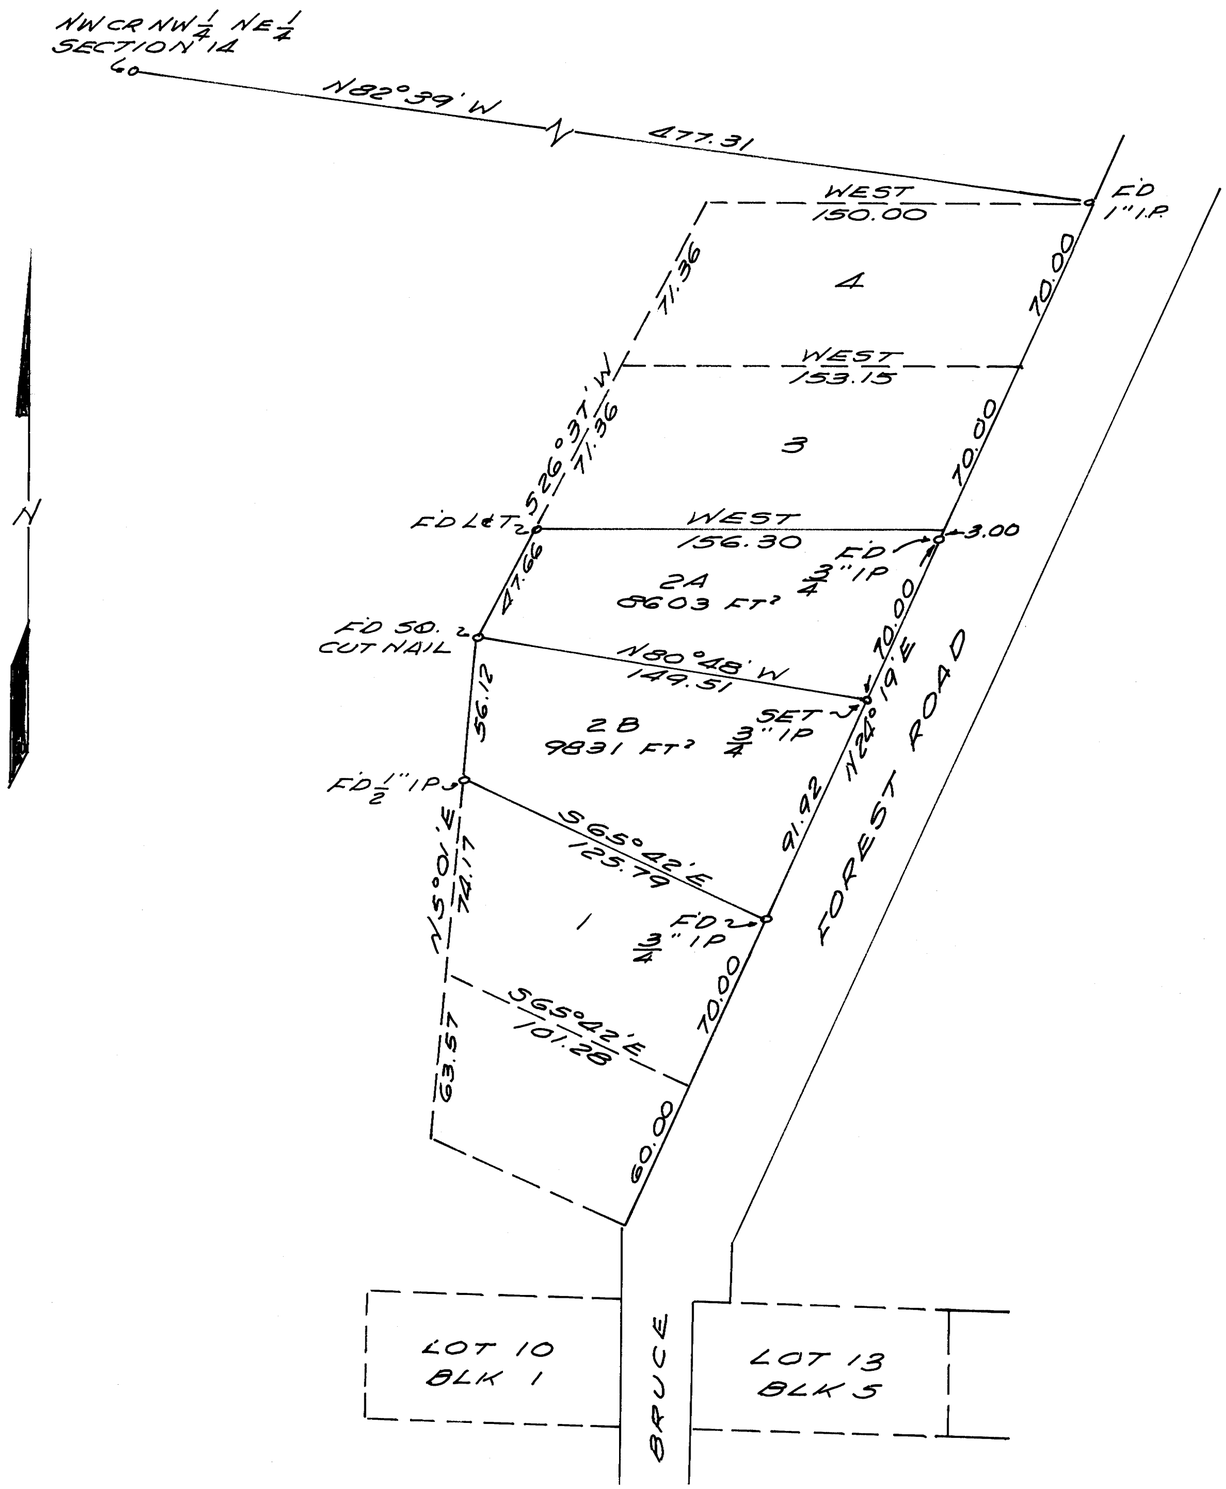

SURVEYOR'S CERTIFICATE

THIS MAP CORRECTLY REPRESENTS A SURVEY MADE BY ME IN CONFORMANCE WITH THE REQUIREMENTS OF CHAPTER 15 OF DIVISION 3 OF THE BUSINESS AND PROFESSIONS CODE IN SEPTEMBER 1965 AT THE REQUEST OF WM. MANAHAN

Gordon C. Holmes
RCE 10467

COUNTY SURVEYOR'S CERTIFICATE

I HAVE EXAMINED THIS MAP FOR CONFORMANCE WITH THE REQUIREMENTS OF CHAPTER 15 OF DIVISION 3 OF THE BUSINESS AND PROFESSIONS CODE THIS ____ DAY OF _____ .1965

No. 669

RECORDER'S CERTIFICATE

FILED FOR RECORD THIS 20th DAY OF Sept .1965 AT 3:00 PM IN BOOK 4 OF MAPS AT PAGE 81 AT THE REQUEST OF GORDON C. HOLMES

Ann M. Webb
County Recorder

BASIS OF BEARINGS

BEARINGS ARE BASED ON THE TRUE CENTERLINE OF FOREST ROAD AS SHOWN ON RS MAP FILED IN BOOK 3 OF MAPS AT PAGE 62. OFFICIAL RECORDS OF MONO COUNTY

RECORD OF SURVEY
T2S R26E MDB&M
A PORTION OF THE
NE¼ NW¼ SECTION 14
MONO COUNTY, CALIFORNIA

SCALE 1" = 40'