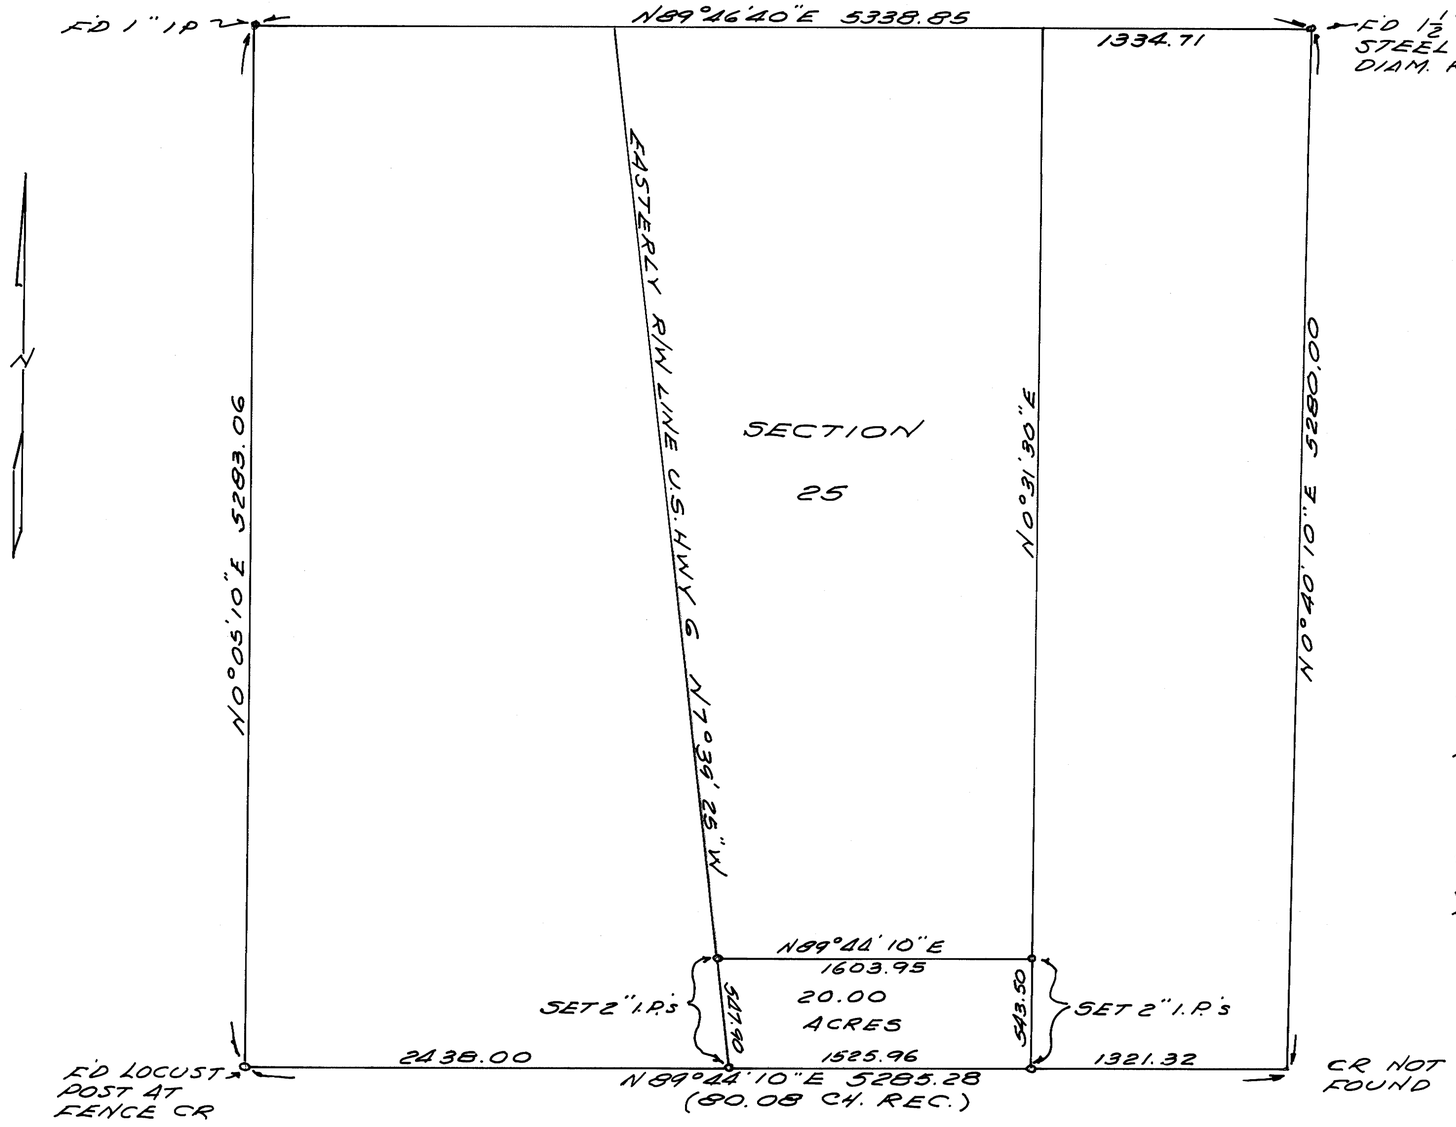

NOTE: NO $\frac{1}{4}$ CORNERS FOUND

SURVEYOR'S CERTIFICATE

THIS MAP CORRECTLY REPRESENTS A SURVEY MADE BY ME IN CONFORMANCE WITH THE REQUIREMENTS OF CHAPTER 15 OF DIVISION 3 OF THE BUSINESS AND PROFESSIONS CODE IN JULY - SEPTEMBER 1965 AT THE REQUEST OF WM. SYMONS

Gordon C. Holmes
RCE 10.467

COUNTY SURVEYOR'S CERTIFICATE

I HAVE EXAMINED THIS MAP FOR CONFORMANCE WITH THE REQUIREMENTS OF CHAPTER 15 OF DIVISION 3 OF THE BUSINESS AND PROFESSIONS CODE THIS ___ DAY OF _____, 1965

No. 670 COUNTY SURVEYOR

RECORDER'S CERTIFICATE

FILED FOR RECORD THIS 20th DAY OF Sept., 1965, AT 3:00 PM, IN BOOK # OF MAPS AT PAGE 82 AT THE REQUEST OF GORDON C. HOLMES

Anna M. Webb
COUNTY RECORDER

BASIS OF BEARINGS

BEARINGS ARE BASED ON SOLAR OBSERVATION AND ARE TRUE

RECORD OF SURVEY
IN SECTION 25
T3S, R32E, MDB&M
MONO COUNTY, CALIFORNIA

SCALE 1" = 500'