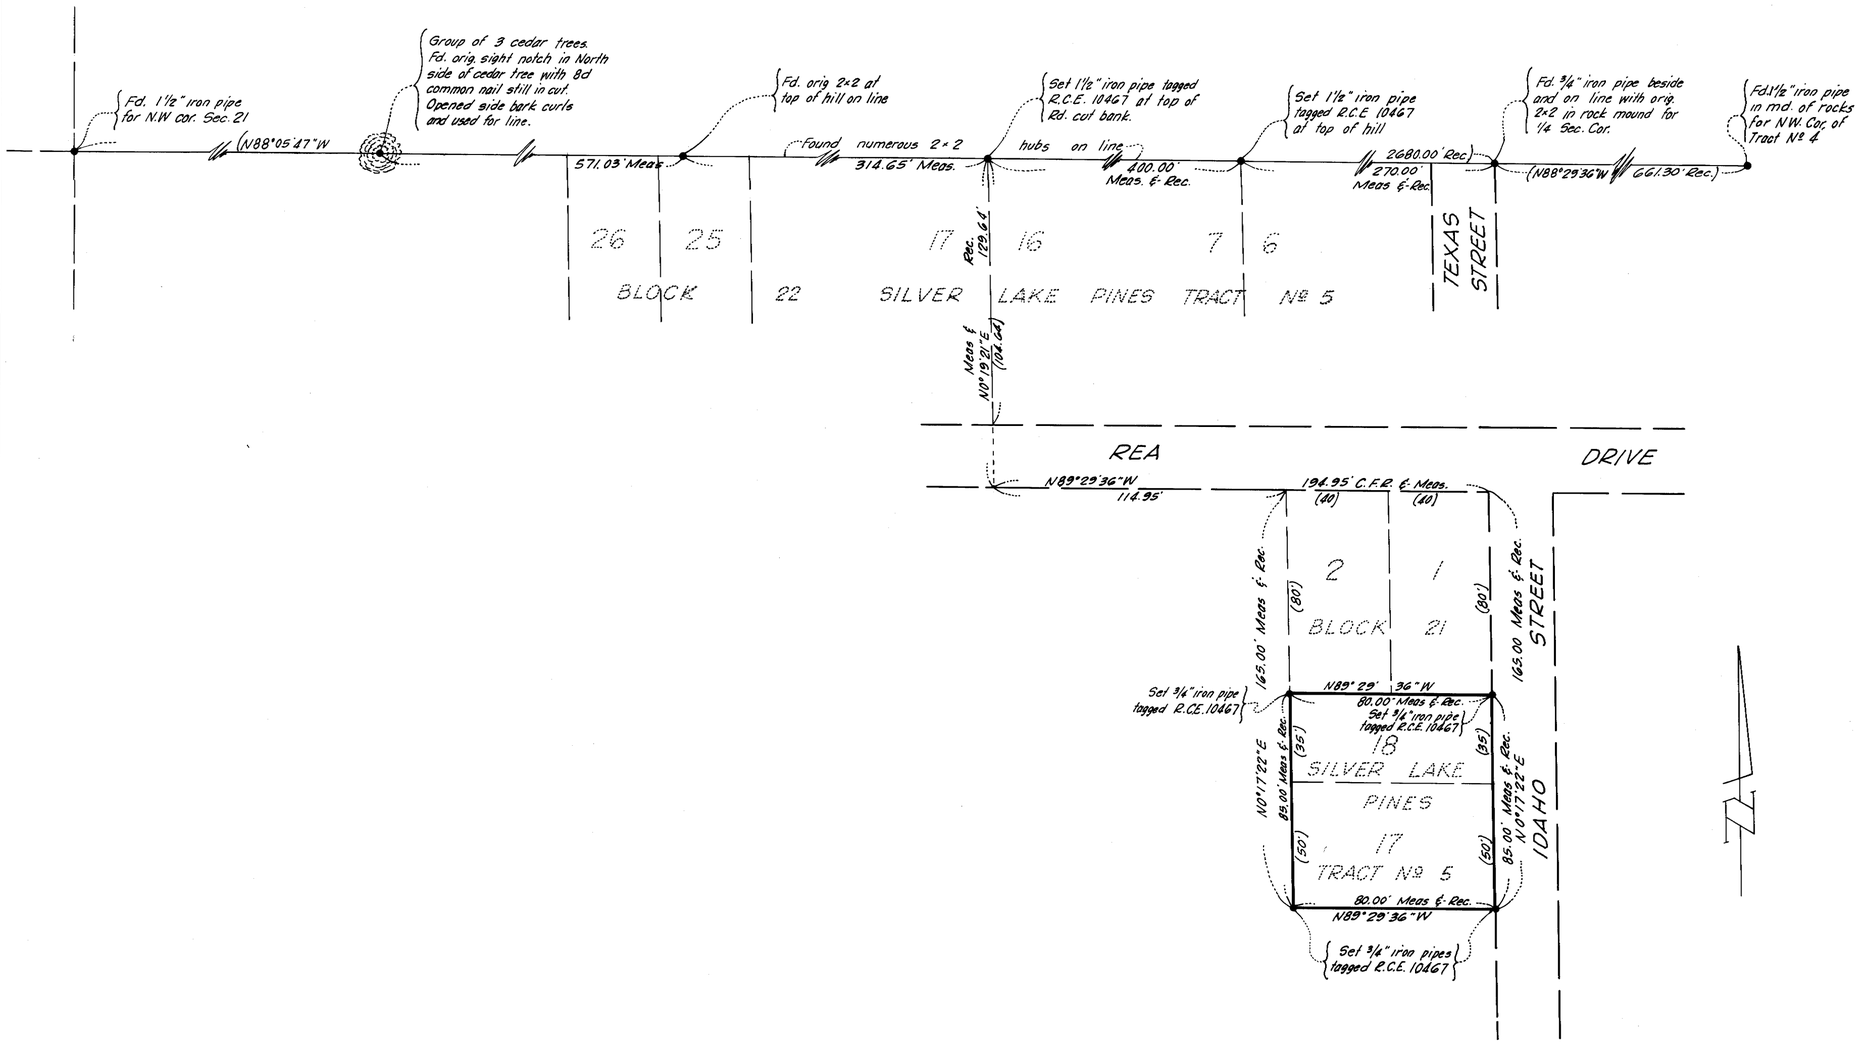

SURVEYOR'S CERTIFICATE

This map correctly represents a survey made by me in conformance with the requirements of Chapter 15, Division 3 of the Business and Professions Code in September, 1965 at the request of Bruce Clark

GORDON C. HOLMES, R.C.E. 10467

COUNTY SURVEYOR'S CERTIFICATE

I have examined this map for conformance with the requirements of Chapter 15, Division 3 of the Business and Professions Code this ____ day of _____ 1965

COUNTY SURVEYOR, MONO COUNTY

No. 902

RECORDER'S CERTIFICATE

Filed for record this 14th day of October, 1965 at 4:00 P.M. in Book 4 of Maps at page 86 at the request of Gordon C. Holmes.

COUNTY RECORDER, MONO COUNTY

RECORD OF SURVEY

LOTS 17 AND 18 IN BLOCK 22 OF SILVER LAKE PINES TRACT Nº 5, M.B. 1, PG. 11 ET SEQ, IN THE COUNTY OF MONO, STATE OF CALIFORNIA

GORDON C. HOLMES RCE 10467 SEPTEMBER 1965

SCALE 1" = 40'