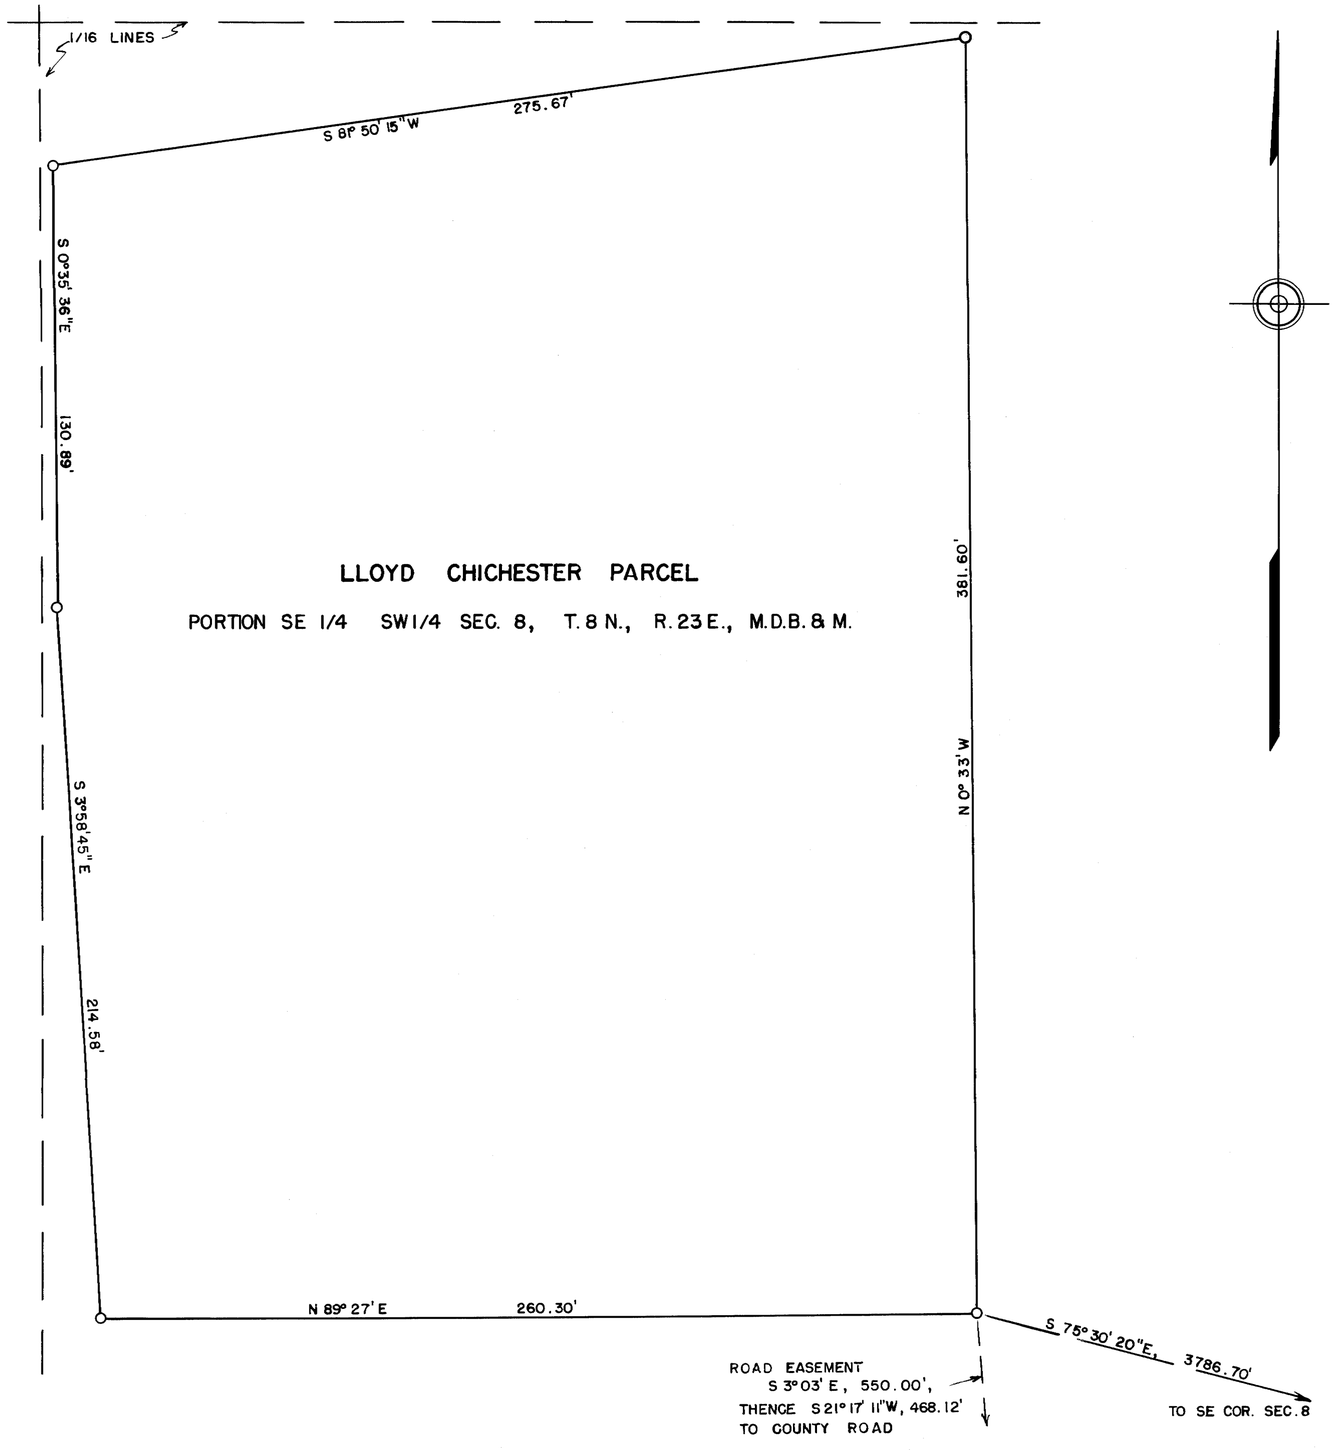

SURVEYOR'S CERTIFICATE

THIS MAP CORRECTLY REPRESENTS A SURVEY MADE BY ME IN CONFORMANCE WITH THE REQUIREMENTS OF THE LAND SURVEYOR'S ACT AT THE REQUEST OF LLOYD CHICHESTER ON SEPTEMBER 30, 1965.

Walter G. Reid

WALTER G. REID, R.C.E - 7522
VIRGINIA CITY, NEVADA

COUNTY SURVEYOR'S CERTIFICATE

THIS MAP HAS BEEN EXAMINED FOR CONFORMANCE WITH THE REQUIREMENTS OF THE LAND SURVEYOR'S ACT THIS _____ DAY OF _____, 1965.

_____
COUNTY SURVEYOR

BASIS OF BEARING

THE BEARING OF N 89°26' E FOR THE SECTION LINE BETWEEN SECTIONS 8 AND 17, T.8N., R.23E., IS THE BASIS OF BEARING FOR THIS SURVEY.

No. 1117

RECORDER'S CERTIFICATE

FILED FOR RECORD THIS 15th DAY OF November, 1965, AT 11:10 A.M., IN BOOK 4 OF Maps AT PAGE 94, AT THE REQUEST OF L. Chichester.

Ann M. Webb
COUNTY RECORDER

RECORD OF SURVEY MAP

LLOYD CHICHESTER PARCEL

A PORTION OF SE1/4 SW1/4 SEC. 8

T.8 N., R.23 E., M.D.B.&M.

MONO COUNTY, CALIFORNIA

SCALE - 1" = 30'

0 10 20 30 60 90 120 150