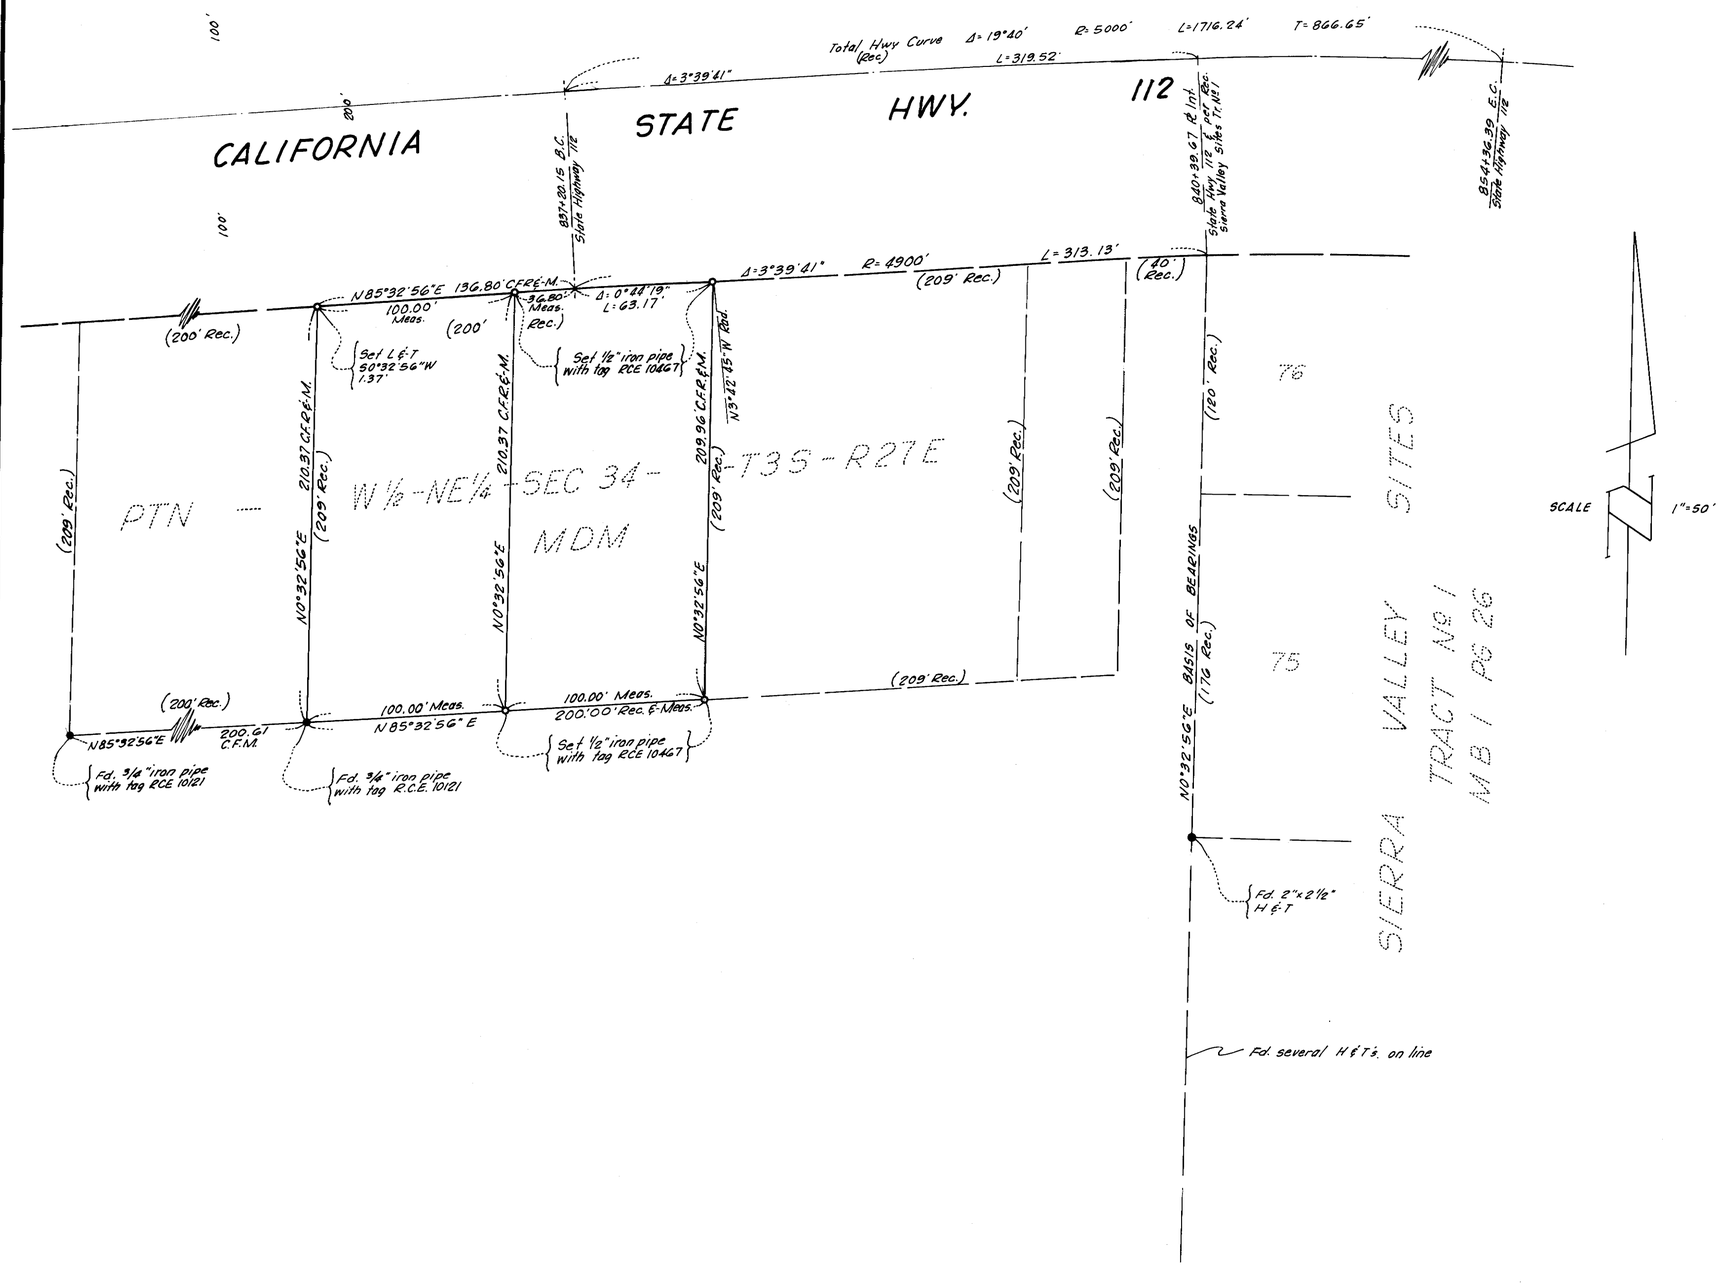

SURVEYOR'S CERTIFICATE

This map correctly represents a survey made by me in conformance with the requirements of Chapter 15, Division 3 of the Business and Professions Code in November, 1965 at the request of Herbert Sauer.

Gordon C. Holmes
GORDON C. HOLMES RCE 10467

COUNTY SURVEYOR'S CERTIFICATE

I have examined this map for conformance with the requirements of Chapter 15, Division 3 of the Business and Professions Code this ____ day of _____, 1965.

_____
COUNTY SURVEYOR, MONO COUNTY

1175

COUNTY RECORDER'S CERTIFICATE

Filed for record this 23rd day of November, 1965 at 2:30 P.M. in Book 4 of Maps at page 98 at the request of Gordon C. Holmes.

Ann M. Webb
COUNTY RECORDER, MONO COUNTY

BASIS OF BEARINGS

The bearing of the West line of Sierra Valley Sites, Tract Nº 1, M.B. 1, pg. 26 being N 0°32'56"E was used as the basis of bearings for this map.

MONUMENT NOTE

o = Monuments set as described
● = Monuments found as described

RECORD OF SURVEY

OF A PORTION OF THE WEST HALF OF THE NORTHEAST QUARTER OF SECTION 34, TOWNSHIP 3 SOUTH, RANGE 27 EAST, M.D.M., IN THE COUNTY OF MONO, STATE OF CALIFORNIA

GORDON C. HOLMES, RCE 10467 NOVEMBER, 1965

SCALE 1"=50'